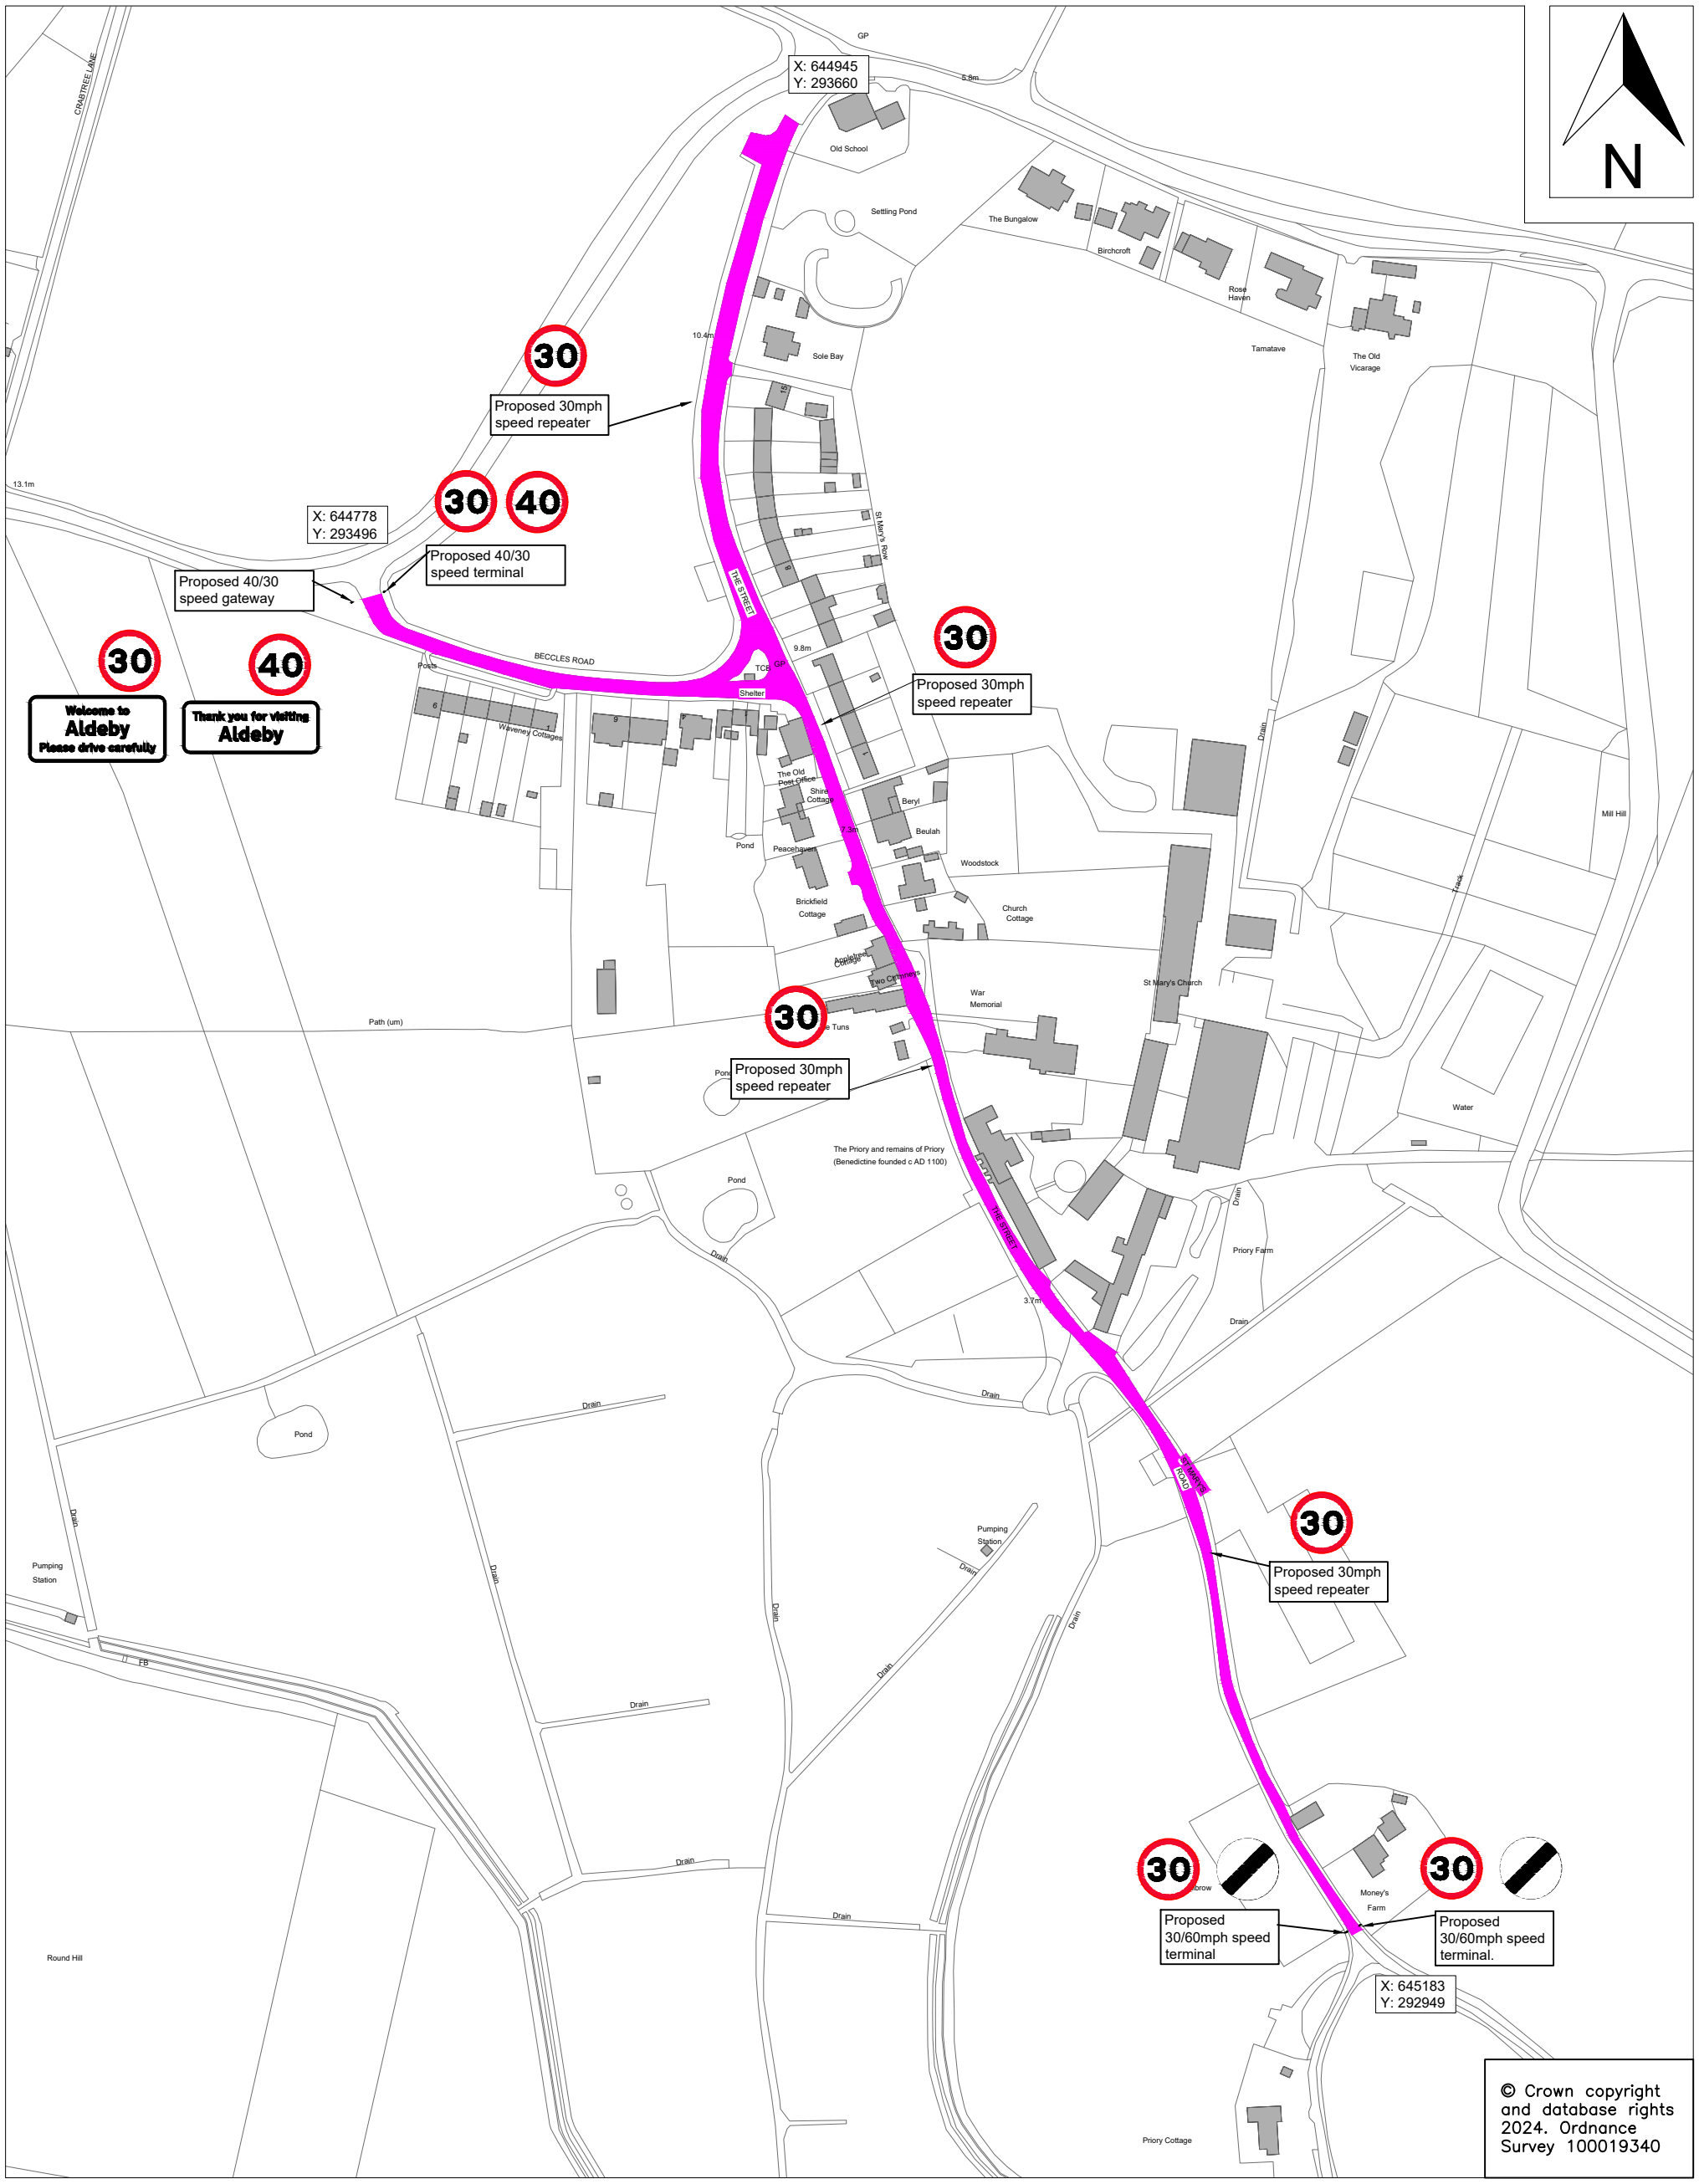

Norfolk County Council

DRAWING TITLE

Proposed Plan

Grahame Bygrave
Director of Highways, Transport & Waste
Norfolk County Council
County Hall
Martineau Lane
Norwich NR1 2DH

REV.	DESCRIPTION	DRAWN	CHECKED	DATE
A	Adjustment to Hatch area	SMC		05/25

	INITIAL	DATE
SURVEYED BY	OS	2024
DESIGNED BY	HK	11/24
DRAWN BY	HK	11/24
CHECKED BY		

DRAWING No. PLB223 - 003A

PROJECT TITLE
Aldeby Speed limit TRO
RSCF TRO Scheme

SCALE 1:2500 @ A3

FILE No. PLB223

ORIGINAL SIZE: A3

IG 12/10/16