


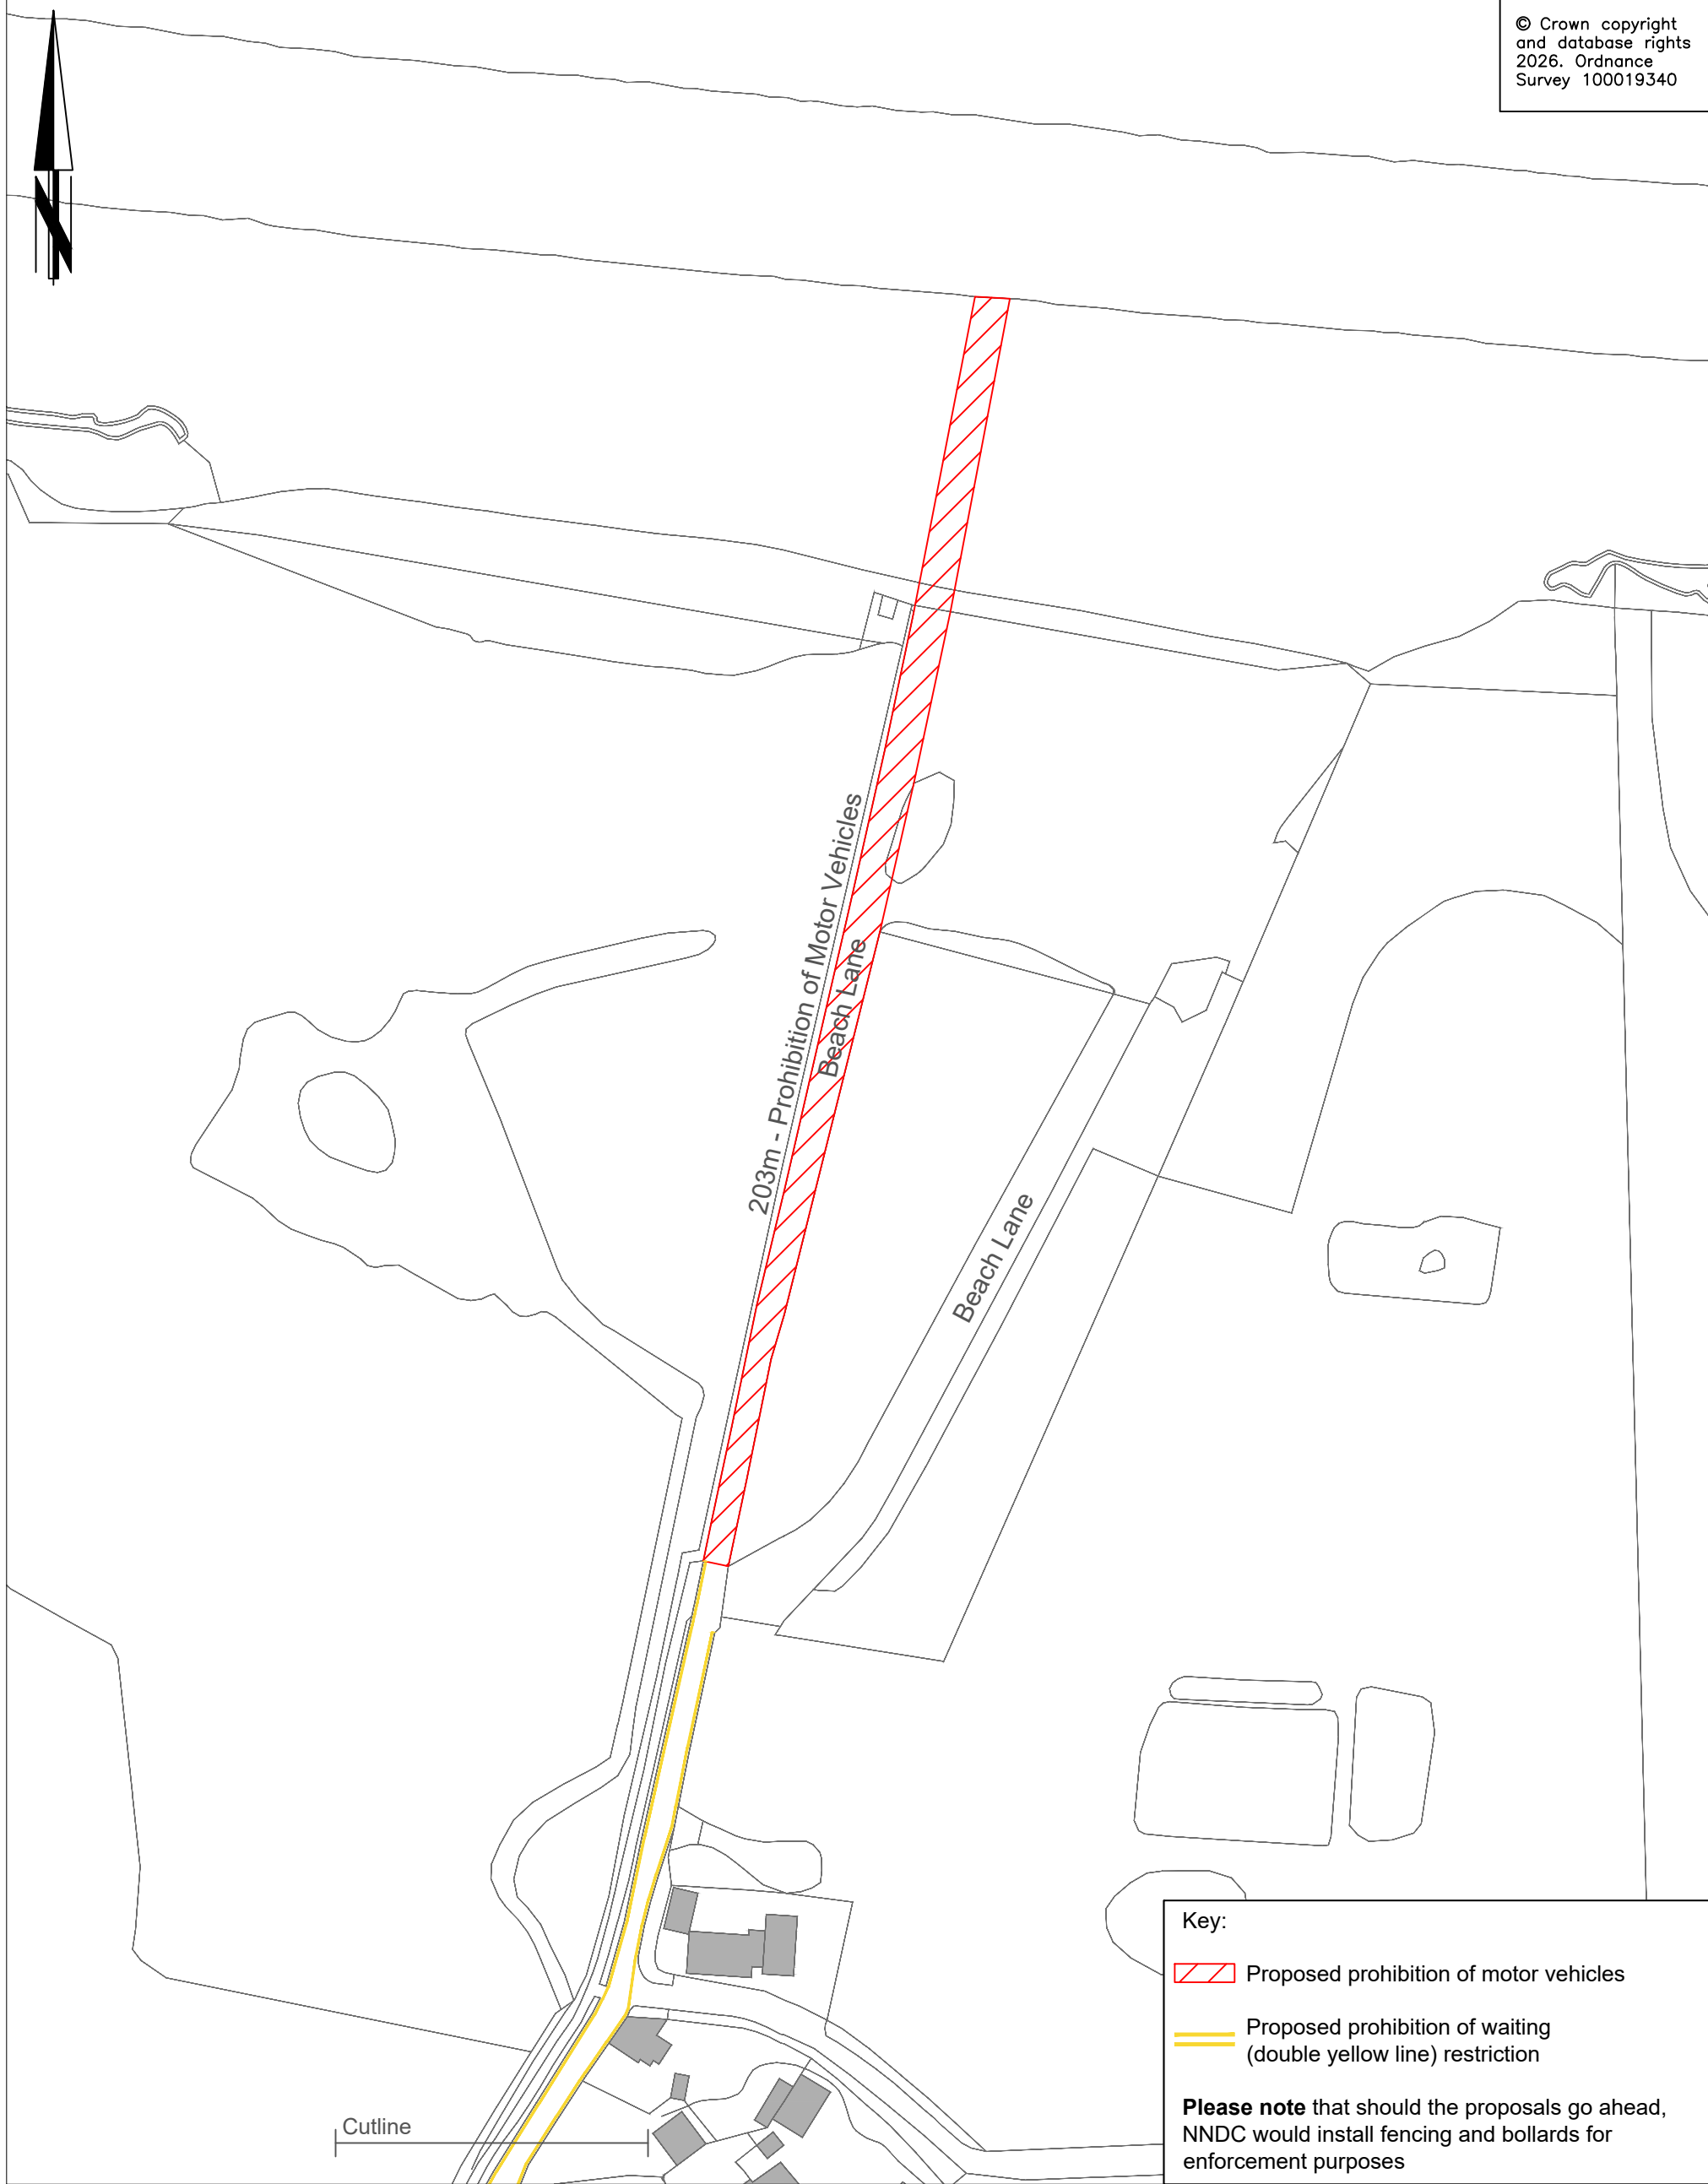

Norfolk County Council

DRAWING TITLE



PJA147 Beach lane, Weybourne
Traffic Regulation Order
Parking Restrictions

Grahame Bygrave
Director of Highways, Transport &
Waste
Norfolk County Council
County Hall
Martineau Lane
Norwich NR1 2DH

REV.	DESCRIPTION	DRAWN	CHECKED	DATE

Drawing Status:

	INITIAL	DATE	DRAWING No. PJA147-HP3-0100-001	
SURVEYED BY	OS		PROJECT TITLE Beach Lane, Weybourne Parking Restrictions	
DESIGNED BY	AG	09/25		
DRAWN BY	AG	09/25		
CHECKED BY	WJ	09/26	SCALE 1:1000 @ A3	FILE No. PJA147

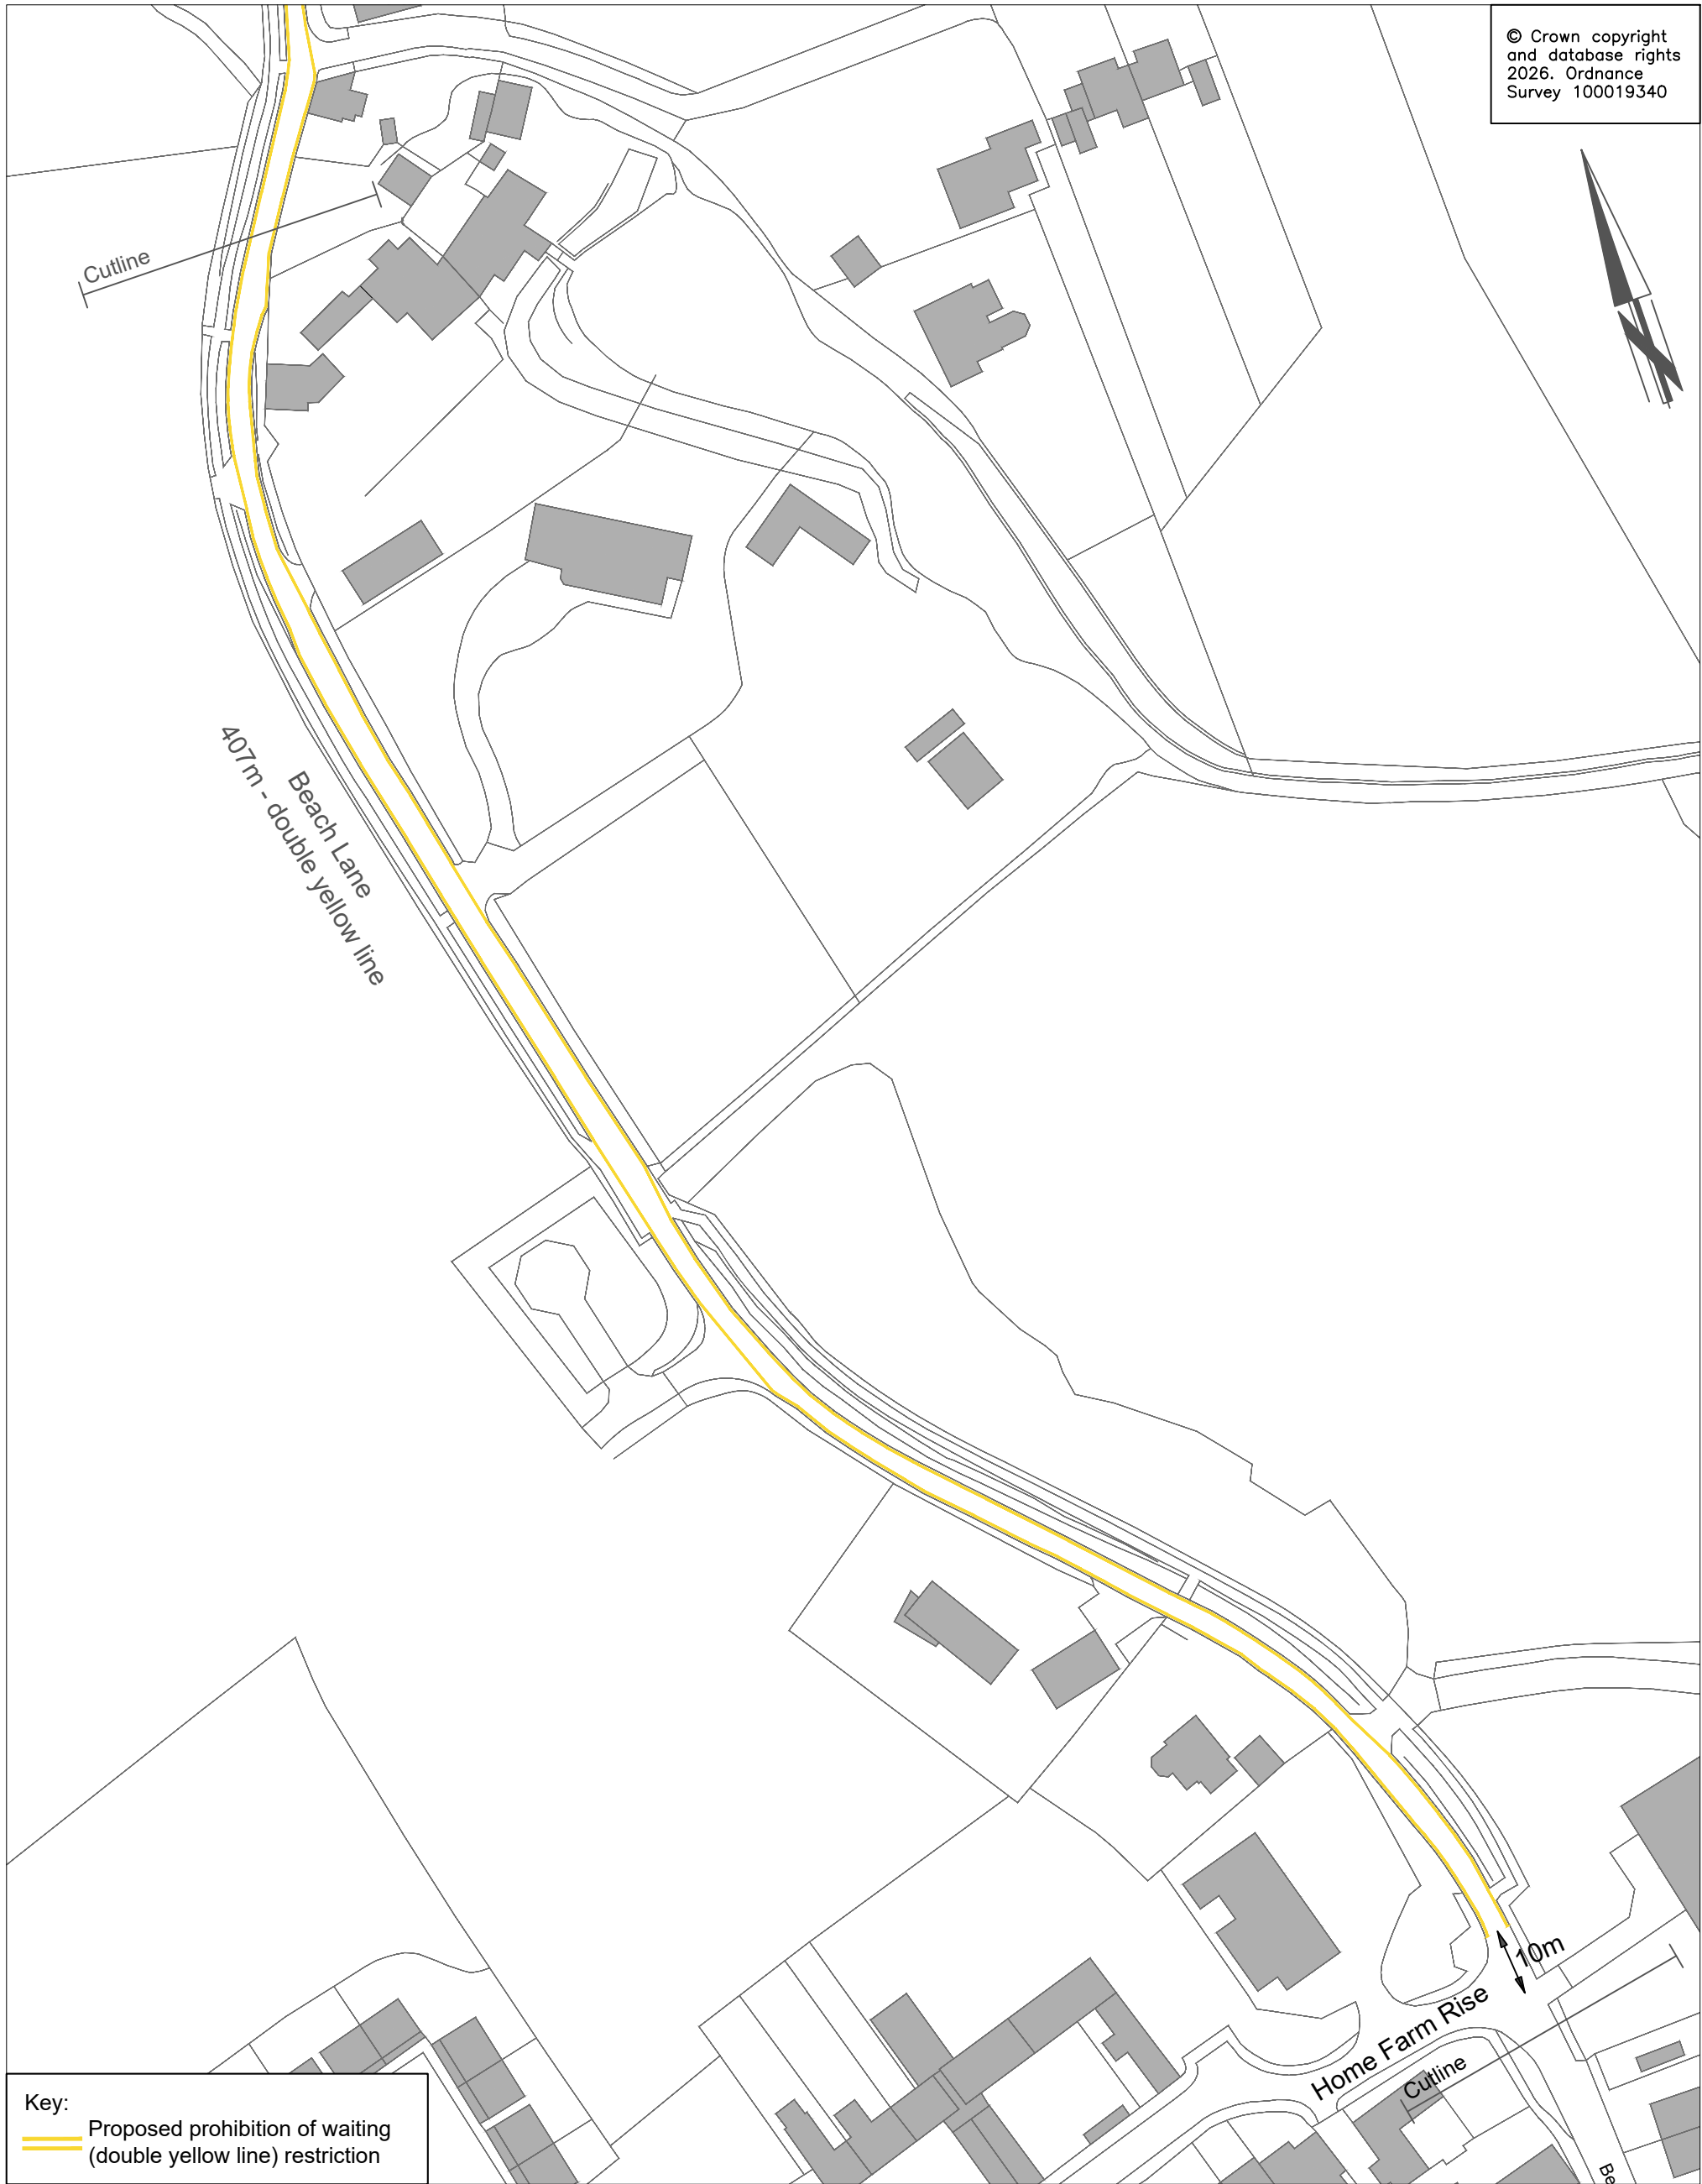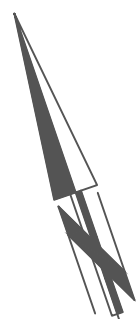

Key:
Proposed prohibition of waiting
(double yellow line) restriction



Norfolk County Council

DRAWING TITLE


PJA147 Beach Lane, Weybourne
Traffic Regulation Order
Parking Restrictions

Grahame Bygrave
Director of Highways, Transport &
Waste
Norfolk County Council
County Hall
Martineau Lane
Norwich NR1 2DH

REV.	DESCRIPTION	DRAWN	CHECKED	DATE

Drawing Status:

	INITIAL	DATE	DRAWING No. PJA147-HP3-0100-002	
SURVEYED BY	OS		PROJECT TITLE Beach lane, Weybourne Parking Restrictions	
DESIGNED BY	AG	09/26	SCALE 1:1000 @ A3	
DRAWN BY	AG	09/26	FILE No. PJA147	
CHECKED BY	WJ	09/26		

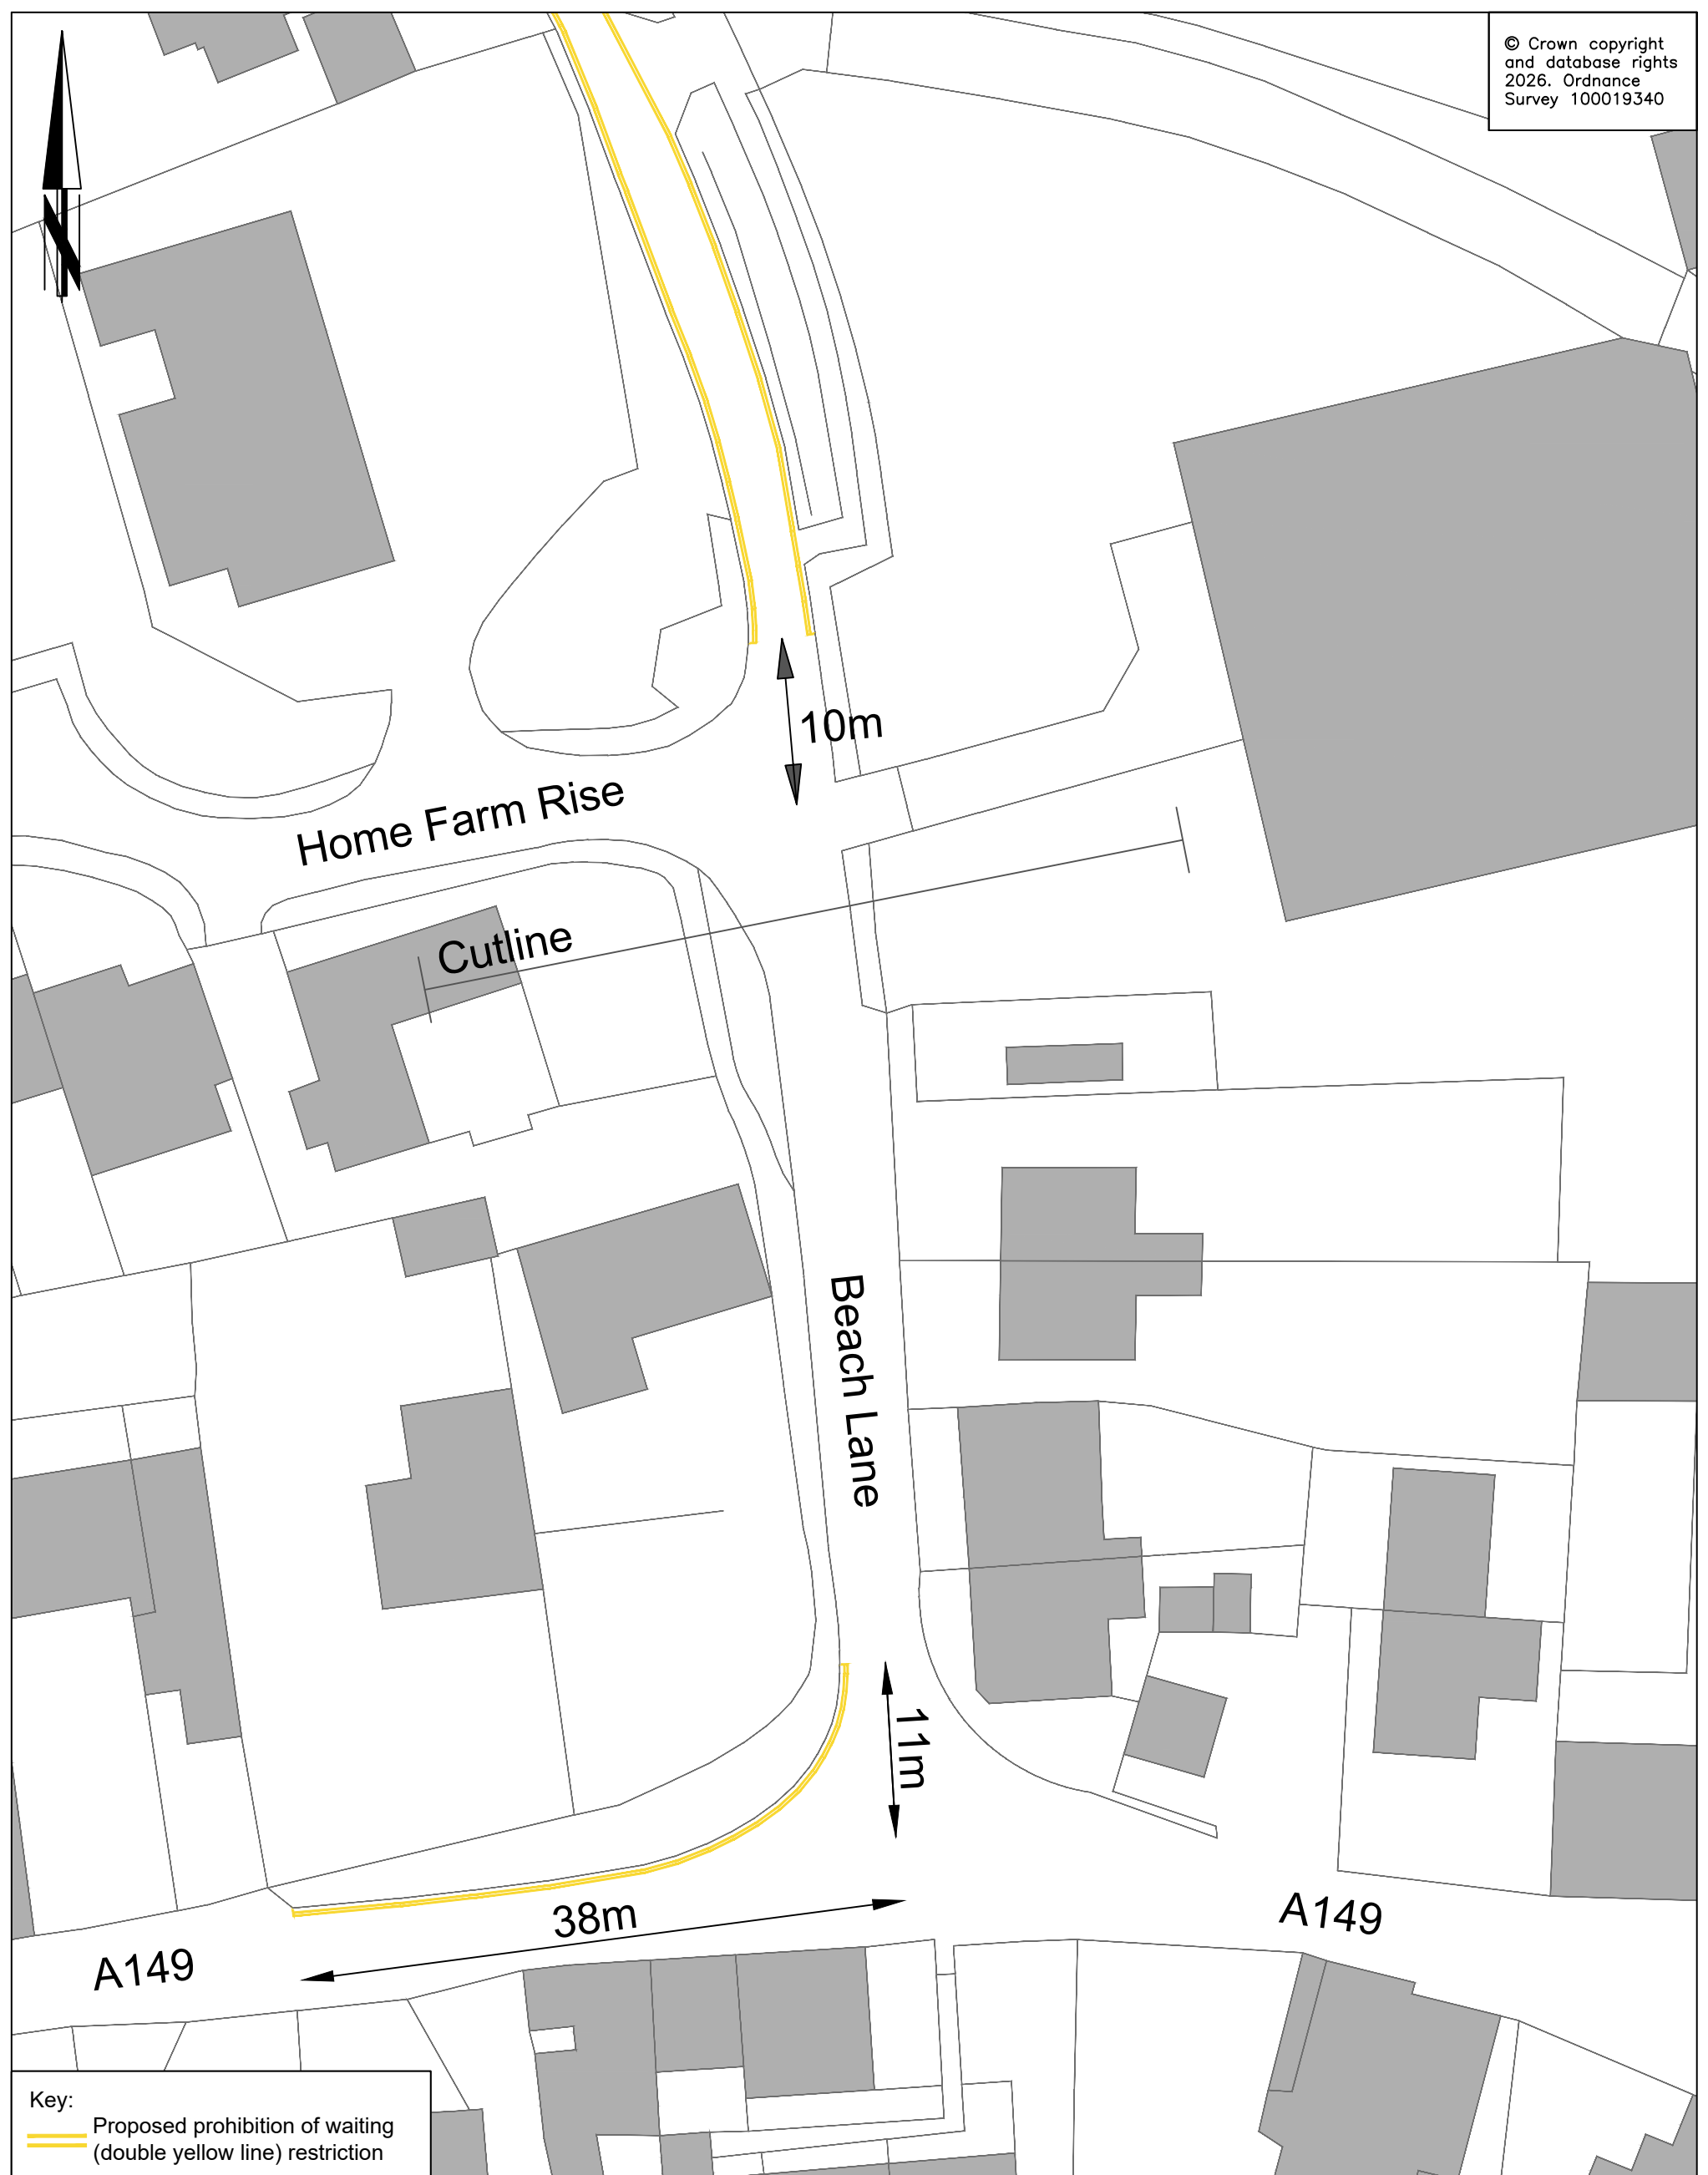


Norfolk County Council

DRAWING TITLE

PJA147 Beach Lane, Weybourne
Traffic Regulation Order
Parking Restriction

Grahame Bygrave Director of Highways, Transport & Waste Norfolk County Council County Hall Martineau Lane Norwich NR1 2DH		REV.	DESCRIPTION	DRAWN	CHECKED	DATE	Drawing Status:		INITIAL	DATE	DRAWING No. PJA147-HP3-0100-003	
							SURVEYED BY	OS			PROJECT TITLE Beach lane, Weybourne Parking Restrictions	
							DESIGNED BY	AG	09/26		SCALE 1:250 @ A3	
							DRAWN BY	AG	09/26		FILE No. PJA147	
							CHECKED BY	WJ	09/26			