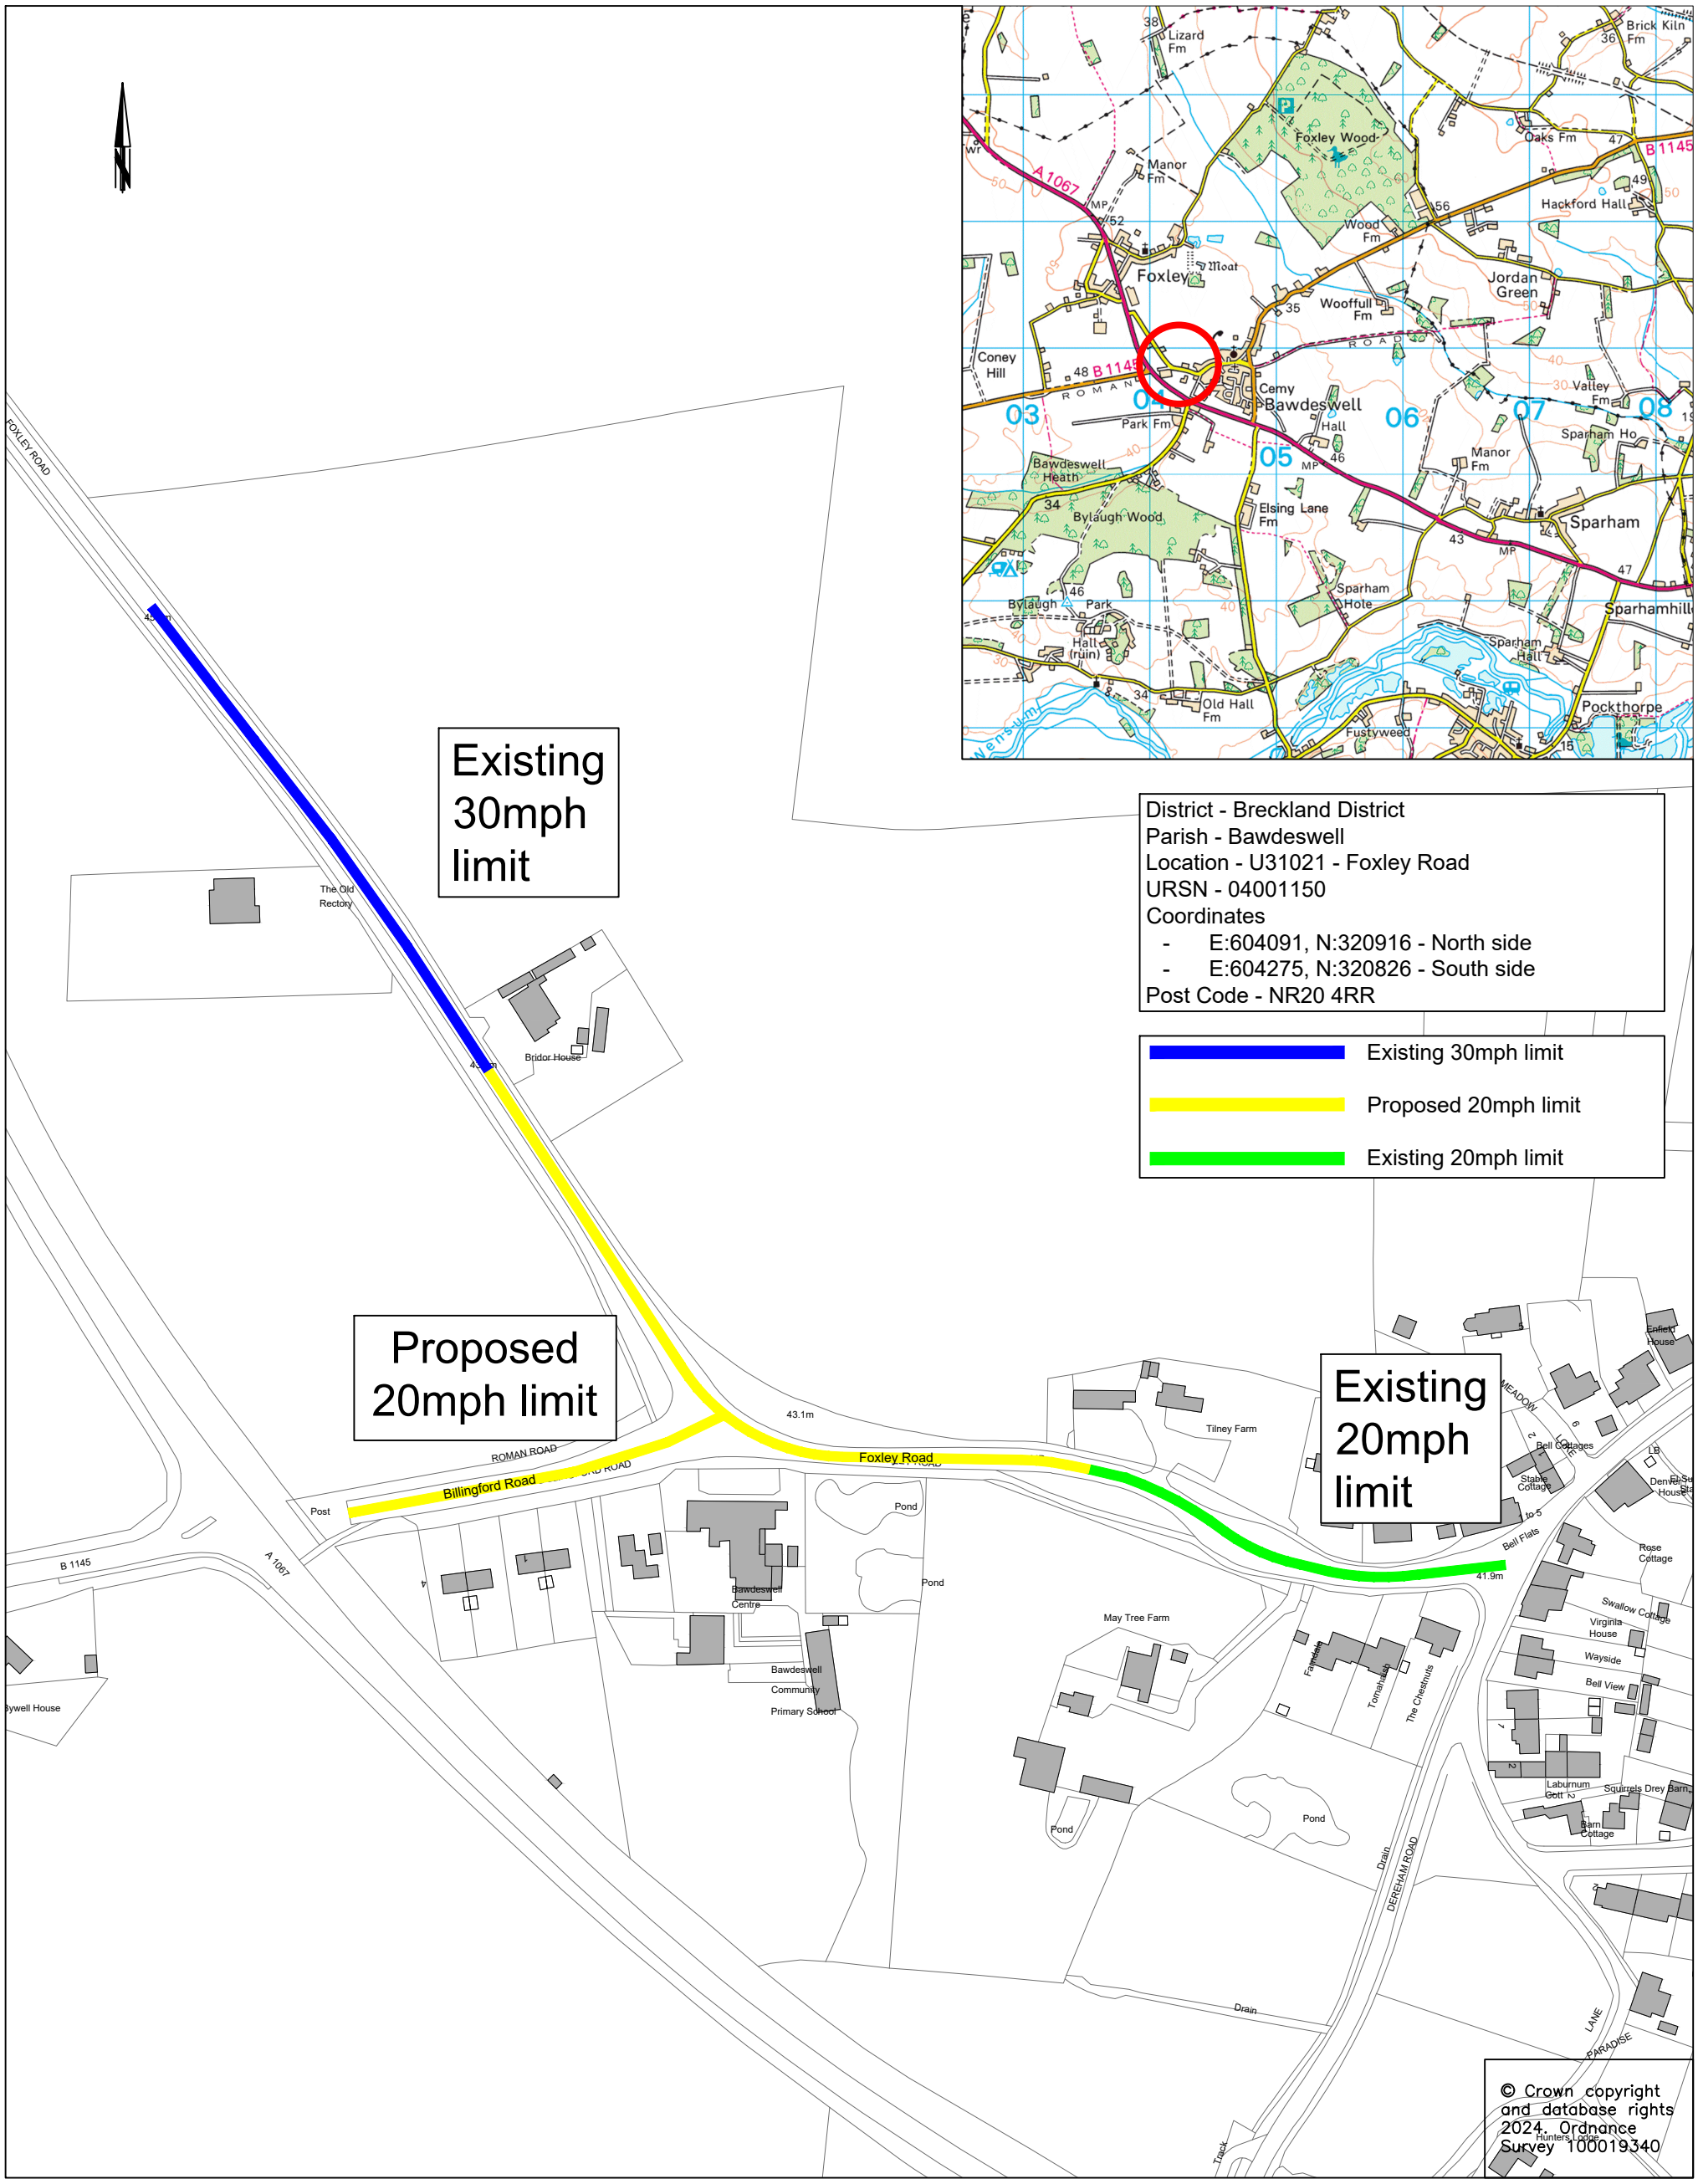


District - Breckland District
Parish - Bawdeswell
Location - U31021 - Foxley Road
URSN - 04001150
Coordinates
- E:604091, N:320916 - North side
- E:604275, N:320826 - South side

Post Code - NR20 4RR

Norfolk County Council

DRAWING TITLE

Bawdeswell - Speed Limit Review
Foxley Road
TRO Consultation Plan

**Grahame Bygrave**
**Director of Highways, Transport & Waste**
**Norfolk County Council**
**County Hall**
**Martineau Lane**
**Norwich NR1 2DH**

| REV. | DESCRIPTION | DRAWN | CHECKED | DATE |
|---|---|---|---|---|
| | | | | |
| | | | | |
| | | | | |
| | | | | |

Drawing Status:

| | INITIAL | DATE |
|---|---|---|
| SURVEYED BY | OS | 2025 |
| DESIGNED BY | YN | 08/25 |
| DRAWN BY | YN | 08/25 |
| CHECKED BY | TS | 08/25 |

DRAWING No. PLB241-0000-002

PROJECT TITLE Bawdeswell - TRO Speed Limit Review

SCALE 1:2500 @ A3

FILE No. PLB241

ORIGINAL SIZE: A3

IG 12/10/16