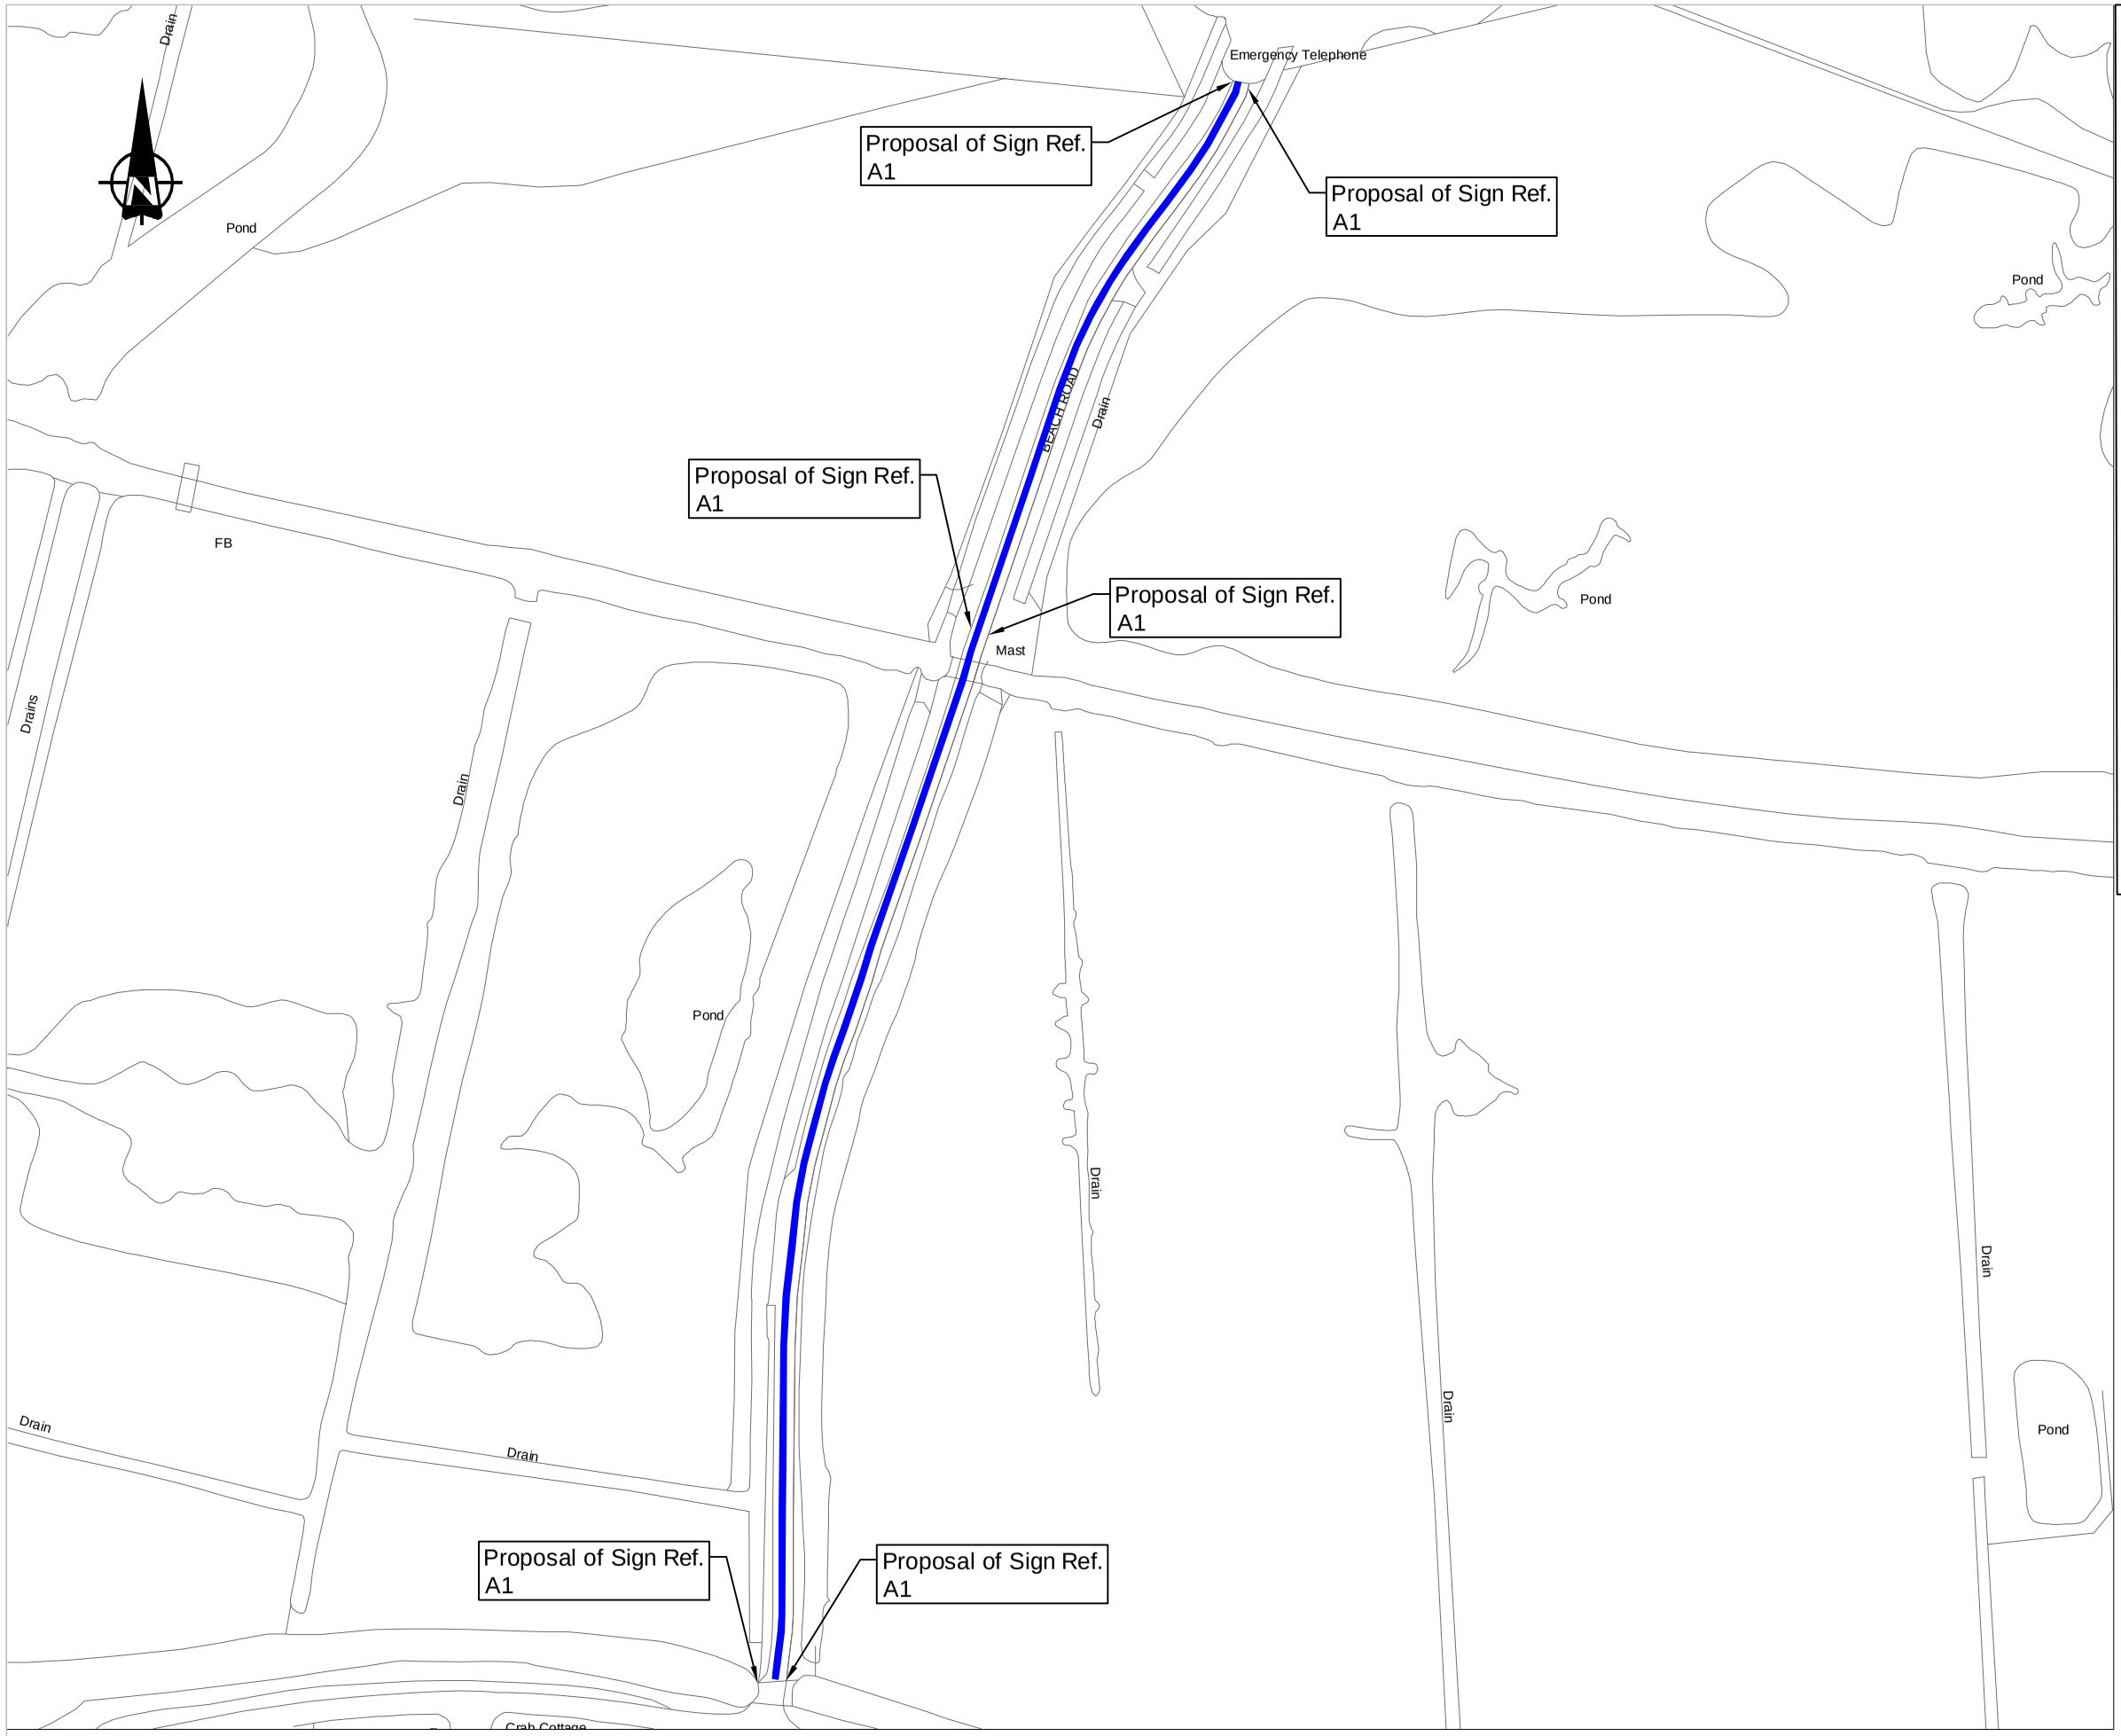

NOTE:

1. THIS DRAWING IS BASED ON AN ORDNANCE SURVEY PLAN, THEREFORE THERE MAY BE INACCURACIES WITH THE LAYOUT.

KEY: PROHIBITION OF MOTOR CARAVANS

0 10 20 30 40 50m
SCALE 1 : 1500

Scheme Ref.	SBR		
Sign Ref.	SBR001	x-height	20.0
Letter colour	BLACK	SIGN FACE	
Background	YELLOW	Width	405 mm
Border	BLACK	Height	180 mm
Material	Class RA2 (12899-1:2007)	Area	0.07 m²

Ref. A1

© Crown copyright and database rights 2023. Ordnance Survey 100019340

Norfolk County Council

Tom McCabe
Executive Director of
Community and Environmental Services
Norfolk County Council
County Hall, Martineau Lane
Norwich NR1 2SG

DRAWING TITLE

CONSULTATION PLAN

REV.	DESCRIPTION	DRAWN BY	CHECKED	DATE
P01	FIRST ISSUE	AY	AC	

	INITIALS	DATE
SURVEYED BY		
DESIGNED BY	AY	13/03/23
DRAWN BY	AY	13/03/23
CHECKED BY		

DRAWING No. PLA314-001

PROJECT TITLE
NORWICH- SALT BEECH ROAD

SCALE 1: 1500 @A3

FILE No. FIRST ISSUE

ORIGINAL SIZE: A3