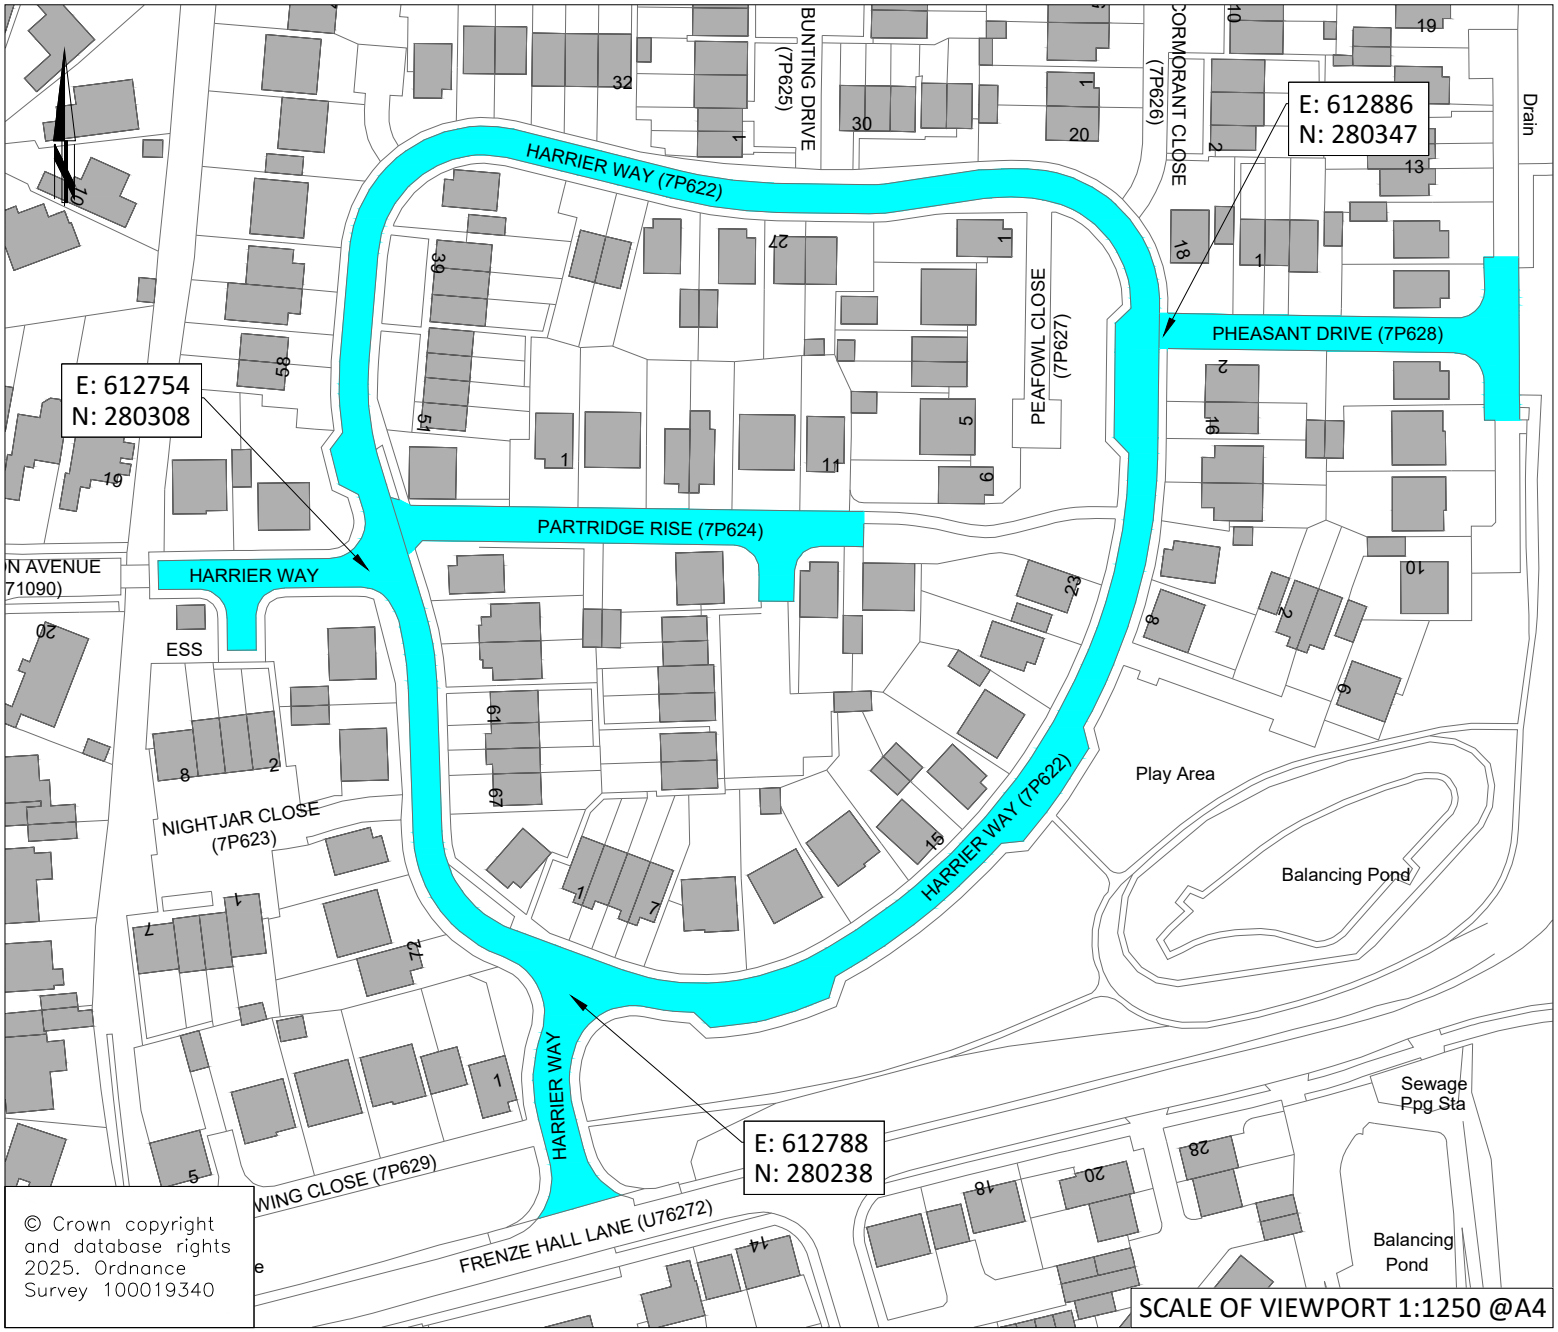

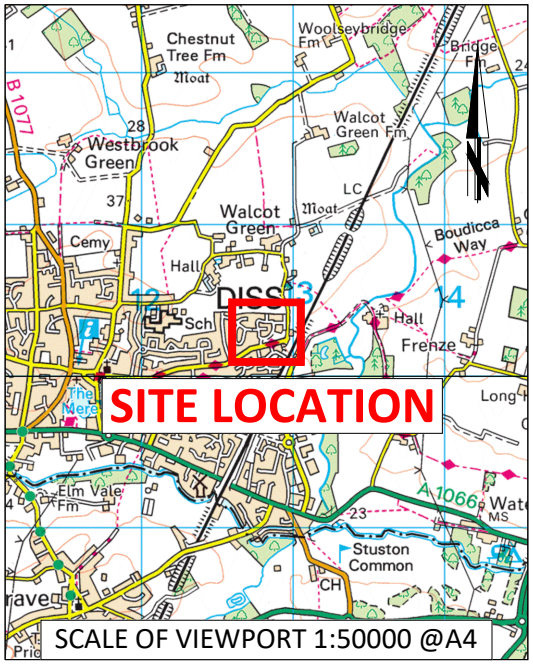

PROPOSED 20MPH ZONE

DISTRICT - SOUTH NORFOLK

PARISH - DISS

LOCATION - NEW DEVELOPMENT NORTH OF FRENZE HALL LANE

POSTCODE - IP22 4UL

GRID REFERENCE: TM 1278 8023

COORDINATES - AS SHOWN

USRN: 36006575

SCHEME TYPE - TRO

Norfolk County Council

Grahame Bygrave
Director of Highways, Transport and Waste
Norfolk County Council
County Hall
Martineau Lane
Norwich NR1 2DH

DRAWING TITLE

Site Location Plan

REV.	DESCRIPTION	DRAWN BY	CHECKED	DATE
A	Updated drawing template	WE	EC	03/25

	INITIALS	DATE
SURVEYED BY	OS	09/24
DESIGNED BY	WE	09/24
DRAWN BY	WE	09/24
CHECKED BY	EC	09/24

DRAWING No. PR3949-HD2-0100-001A

PROJECT TITLE: North of Frenze Hall Lane, Diss Proposed 20mph Zone

SCALE: As shown

FILE No: PR3949

ORIGINAL SIZE: A4

IG 12/10/16