Key

- Proposed kerb line
- Proposed road markings
- Proposed widened footway
- Proposed tactile crossing

Notes

Ordnance survey and topographical survey data shown in colour grey and green respectively. Do not scale from OS/Topo data.

All dimensions shown are in metres.

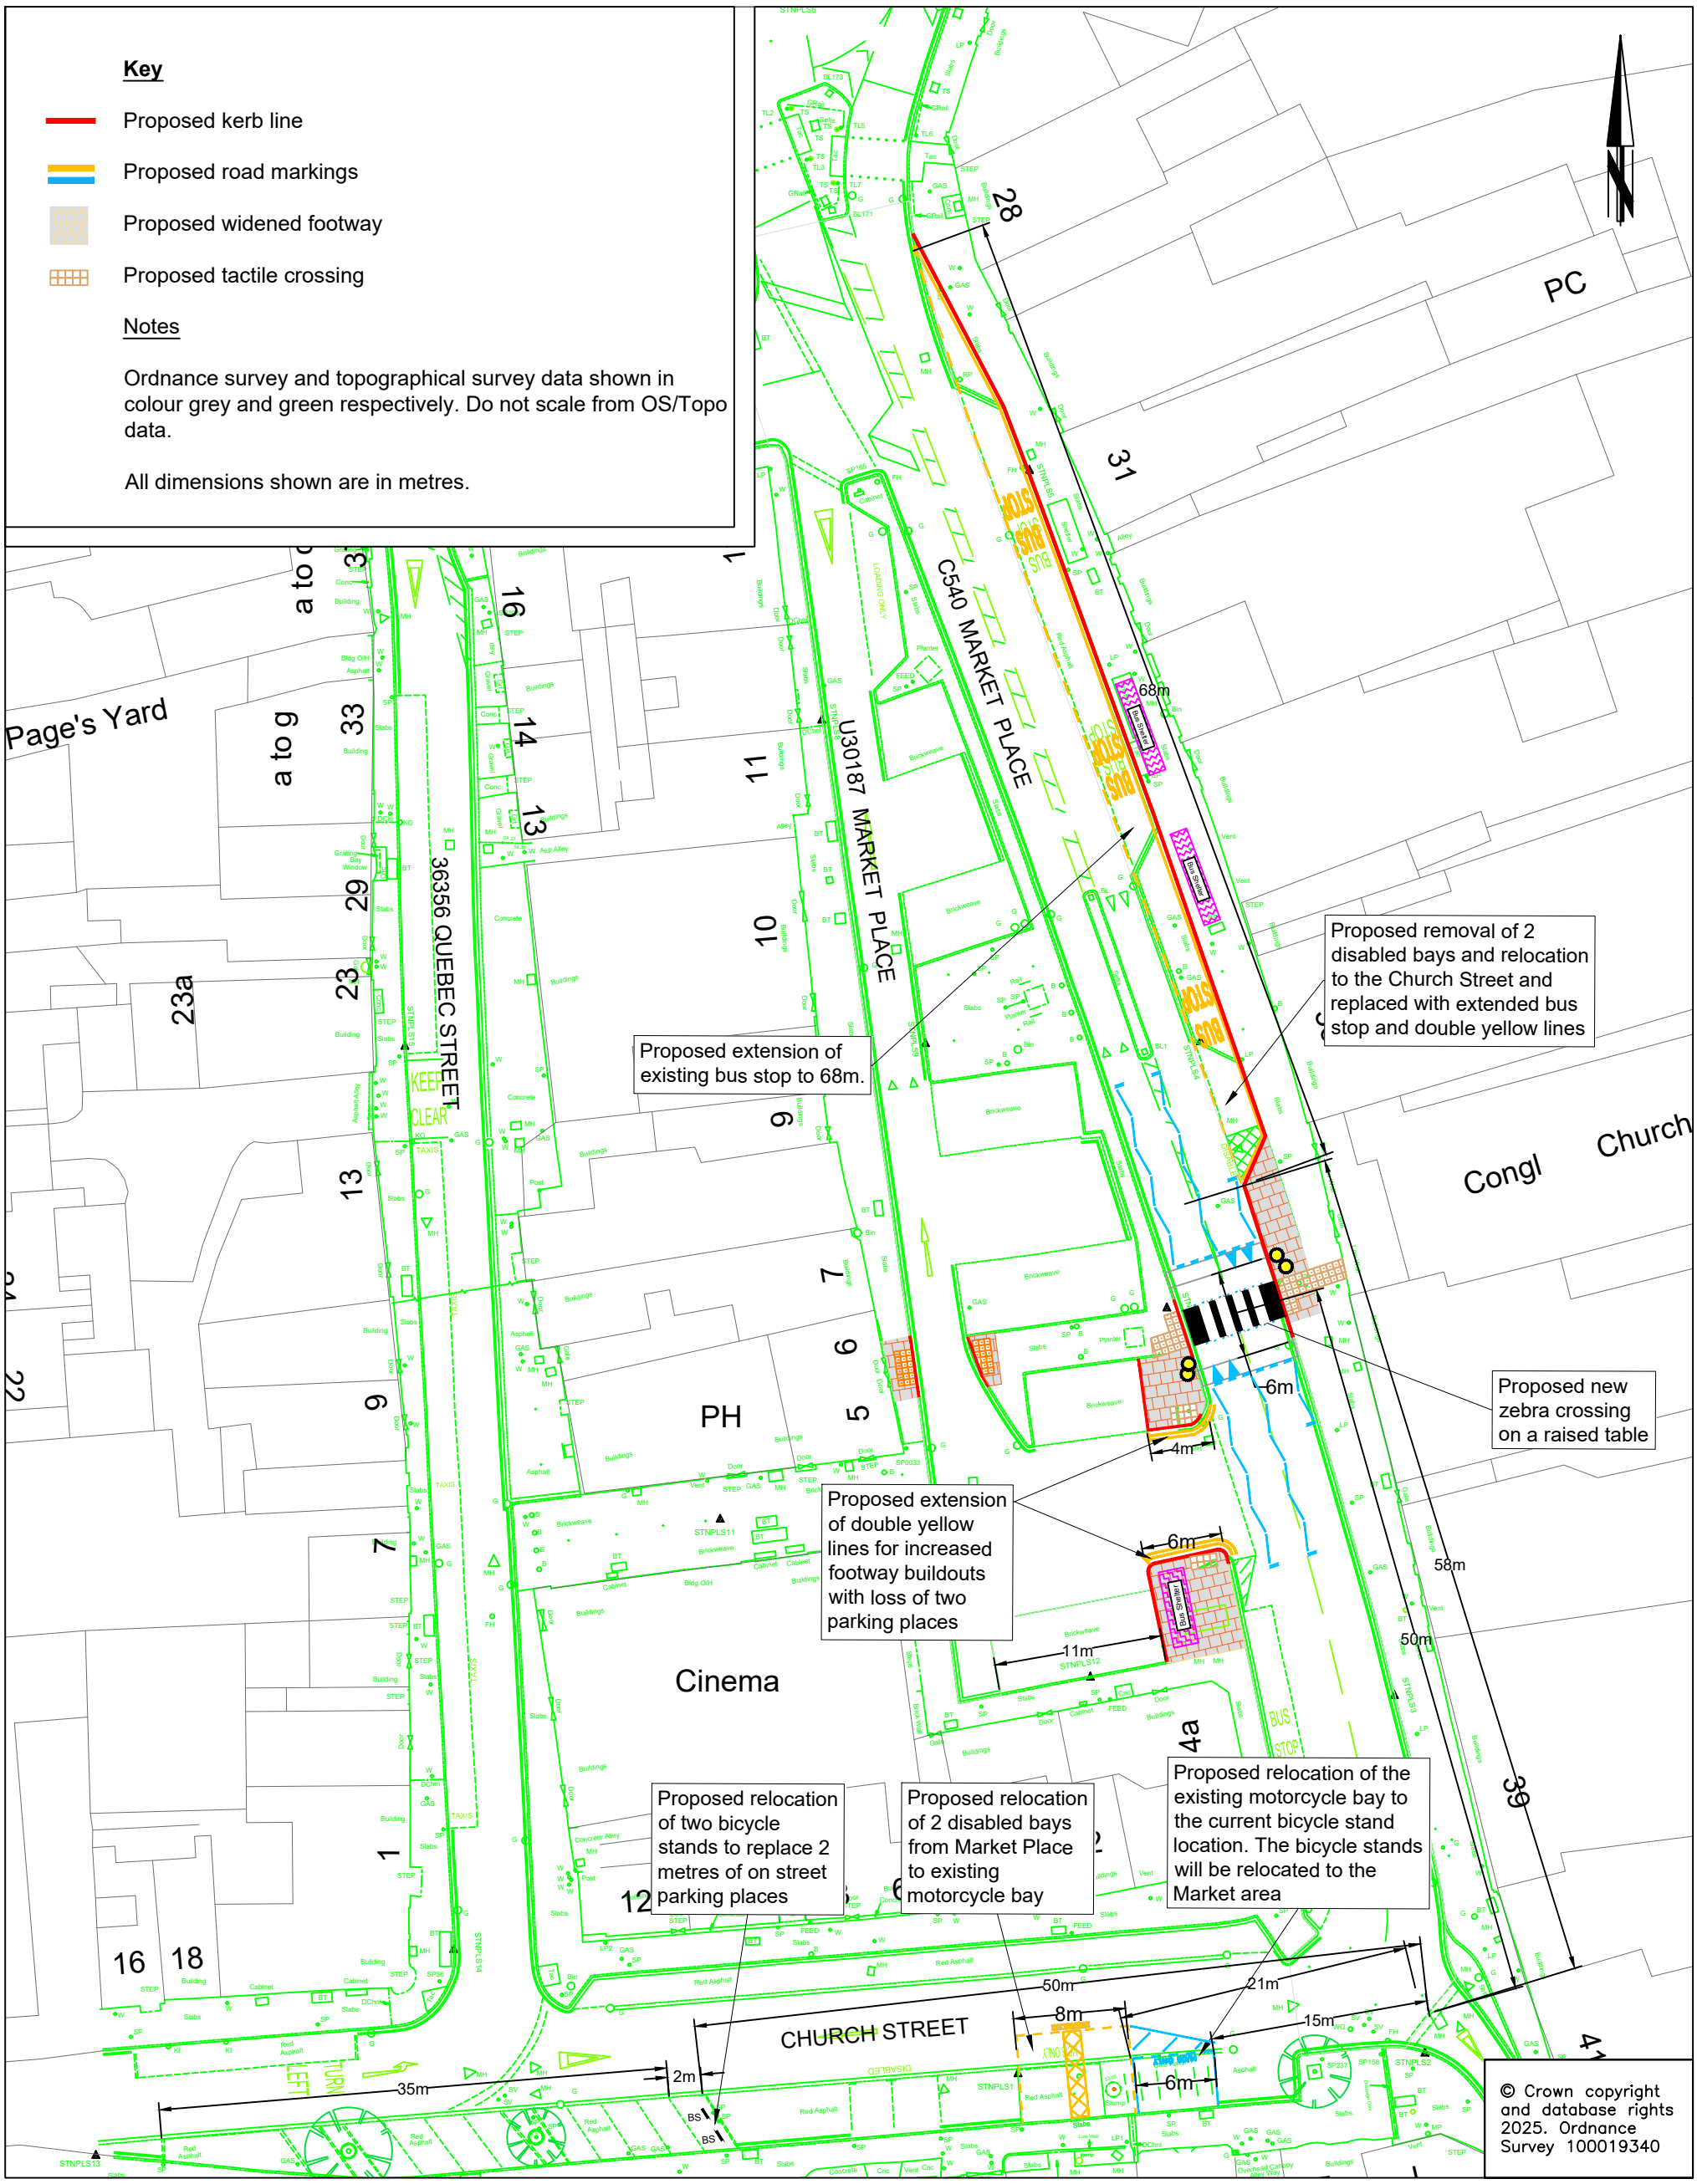

Norfolk County Council

DRAWING TITLE

DEREHAM, C540 MARKET PLACE
BUS SERVICE IMPROVEMENT PLAN (BSIP)
TRO PLAN

Grahame Bygrave
Director of Highways, Transport & Waste
Norfolk County Council
County Hall
Martineau Lane
Norwich NR1 2DH

REV.	DESCRIPTION	DRAWN	CHECKED	DATE
A	Consultation Amendments	CS	TL	09/25
B	Measurements added	CS	TL	10/25

	INITIAL	DATE
SURVEYED BY	OD/PC	2025
DESIGNED BY	CS	09/25
DRAWN BY	CS	09/25
CHECKED BY	TL	09/25

DRAWING No. PBA044-HD1-0000-009B

PROJECT TITLE DEREHAM MARKET PLACE BSIP BUS STOP EXTENSION

SCALE NTS @ A3

FILE No. PBA044

ORIGINAL SIZE: A3

IG 12/10/16