

KEY

- Location of proposed one-way order to be revoked
- Location of proposed new toucan crossing
- Location of proposed new shared-use footway/cycle track
- Proposed new kerb line

Parish - Fakenham
District - North Norfolk
Location - Greenway Lane
USRN - 28100133
Coordinates are as shown
Scheme Pedestrian Crossing Improvements
Postcode NR21 8EL

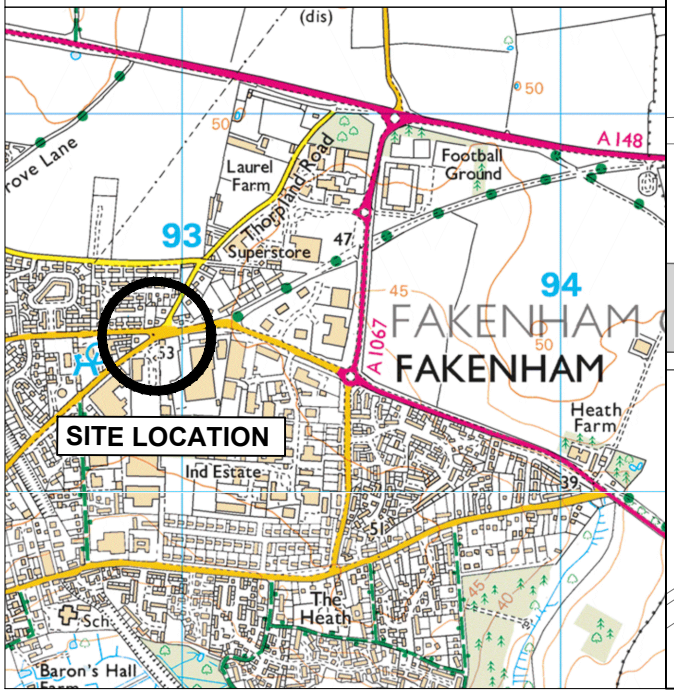

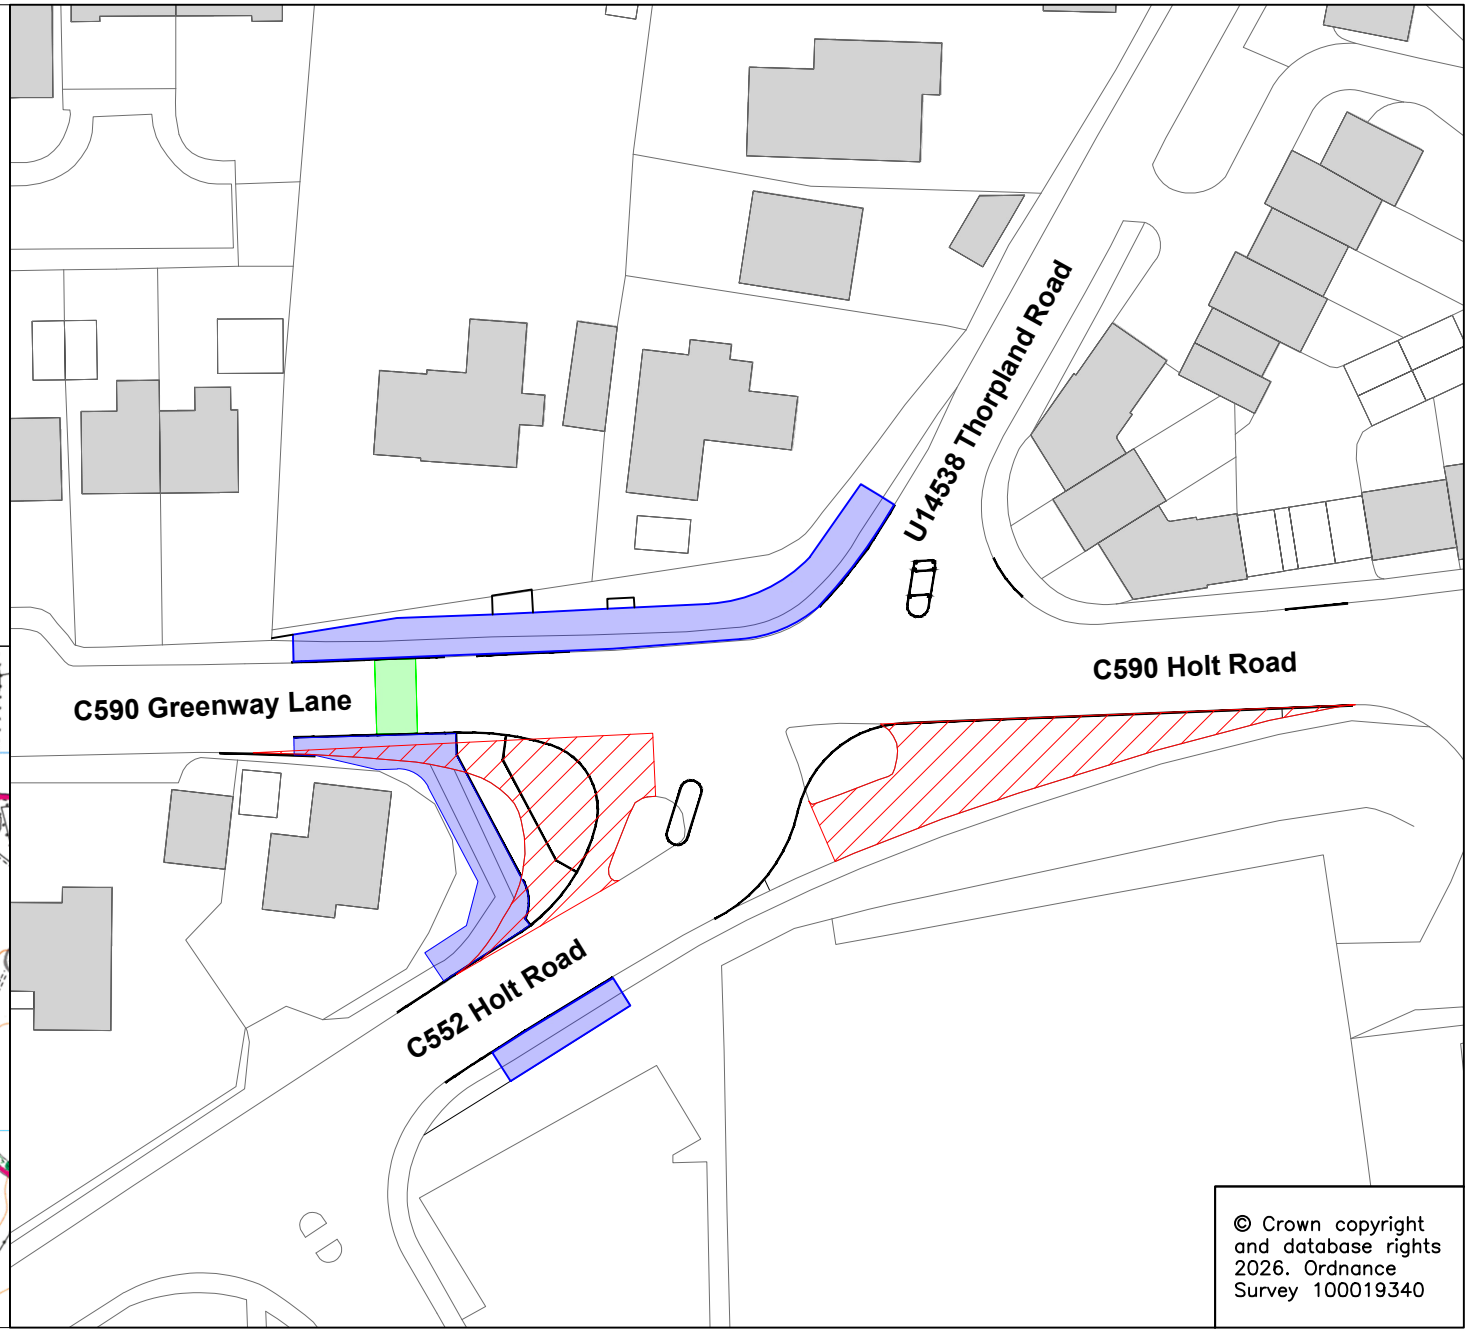

© Crown copyright and database rights 2026. Ordnance Survey 100019340

Norfolk County Council

Grahame Bygrave
Director of Highways, Transport & Waste
Norfolk County Council
County Hall
Martineau Lane
Norwich NR1 2DH

DRAWING TITLE
Proposed Traffic Regulation Order, Pedestrian Crossing and Footway/Cycle Track Notice Plan

REV.	DESCRIPTION	DRAWN BY	CHECKED	DATE

	INITIALS	DATE
SURVEYED BY	OS	2026
DESIGNED BY	WB	10/2026
DRAWN BY	WB	10/2026
CHECKED BY	BH	10/2026

DRAWING No. PHA069-HD2-0000-004
PROJECT TITLE Greenway Lane, Fakenham - Toucan Crossing
SCALE NTS
FILE No. PHA069

ORIGINAL SIZE: A4

IG 12/10/16