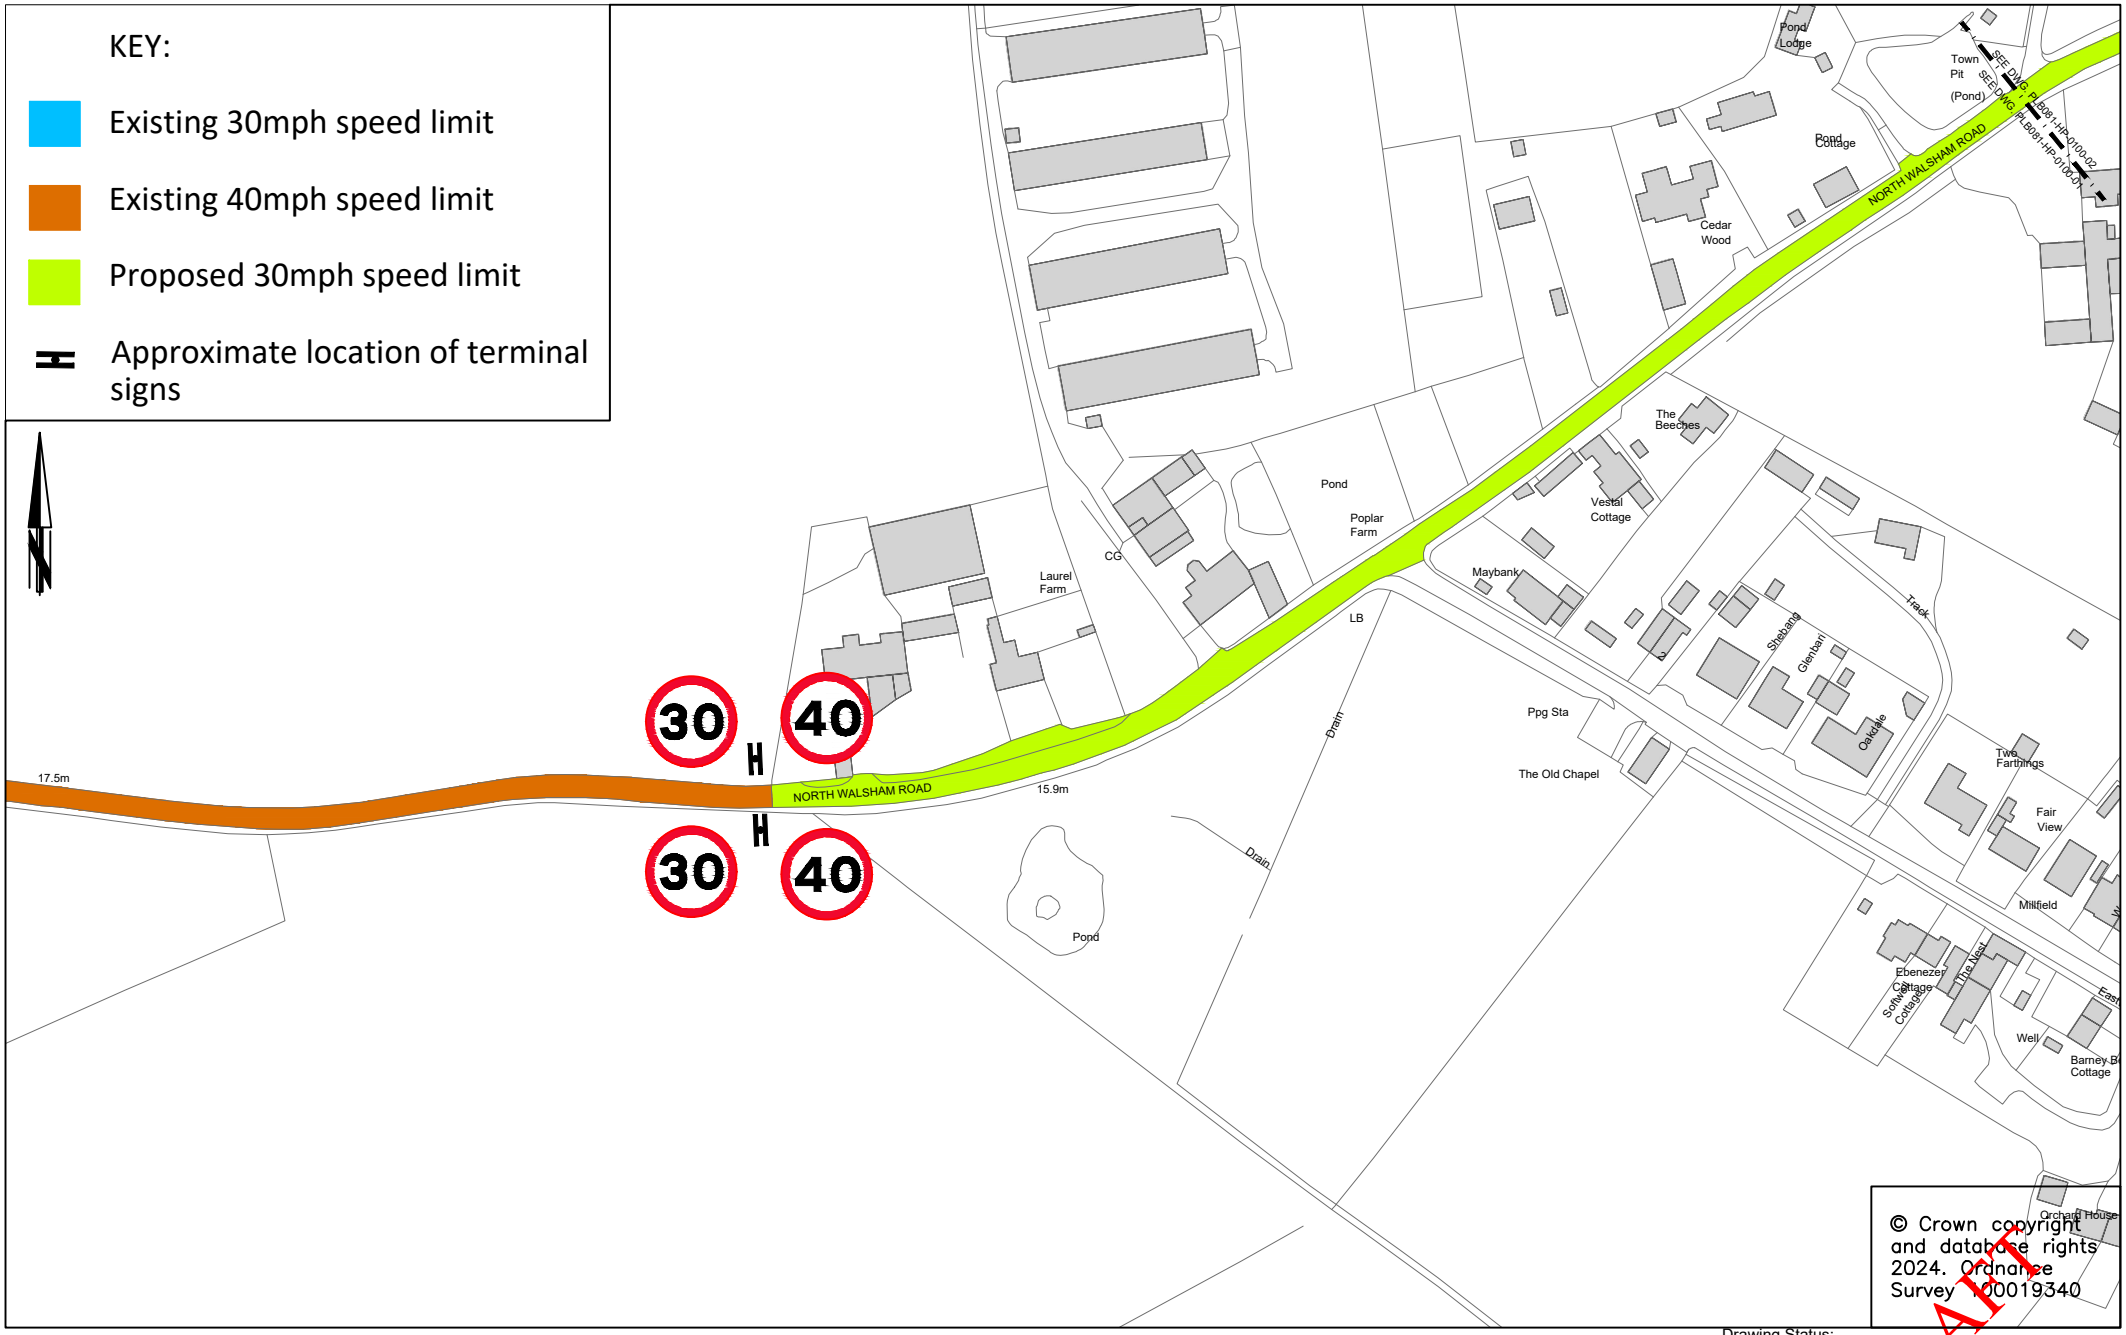

Norfolk County Council

Grahame Bygrave
Director of Highways, Transport & Waste
Norfolk County Council
County Hall
Martineau Lane
Norwich NR1 2DH

DRAWING TITLE
B1145, COLBY AND FELMINGHAM
Speed Limit Reduction
Constultation Plan

REV.	DESCRIPTION	DRAWN BY	CHECKED	DATE

Drawing Status:

	INITIALS	DATE
SURVEYED BY	OS	2024
DESIGNED BY	--	--
DRAWN BY	RW	11-24
CHECKED BY		

DRAWING No. PLB081-000-0100-003
PROJECT TITLE COLBY & FELMINGHAM CONSULTATION PLAN
SCALE NTS@ A4
FILE No. PLB081

ORIGINAL SIZE: A4

IG 12/10/16