


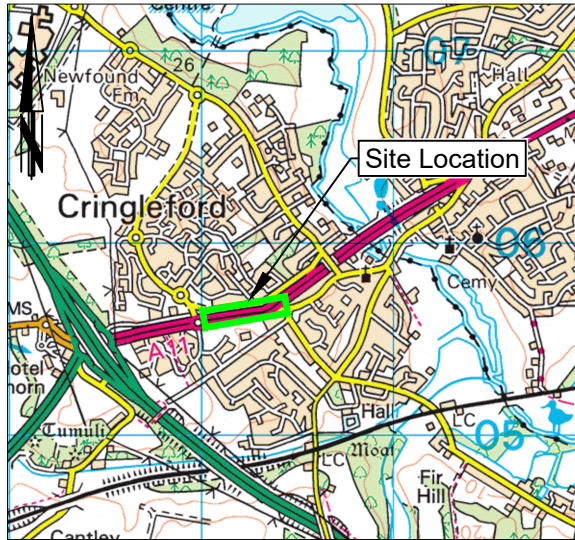

Key:
Proposed 40mph speed limit (Currently 50mph)



Existing 50mph speed limit




'SLOW' markings (Diagram 1024) 1.6m

SLOW

Existing sign to be moved -

New signs -

Existing VAS to remain in place -

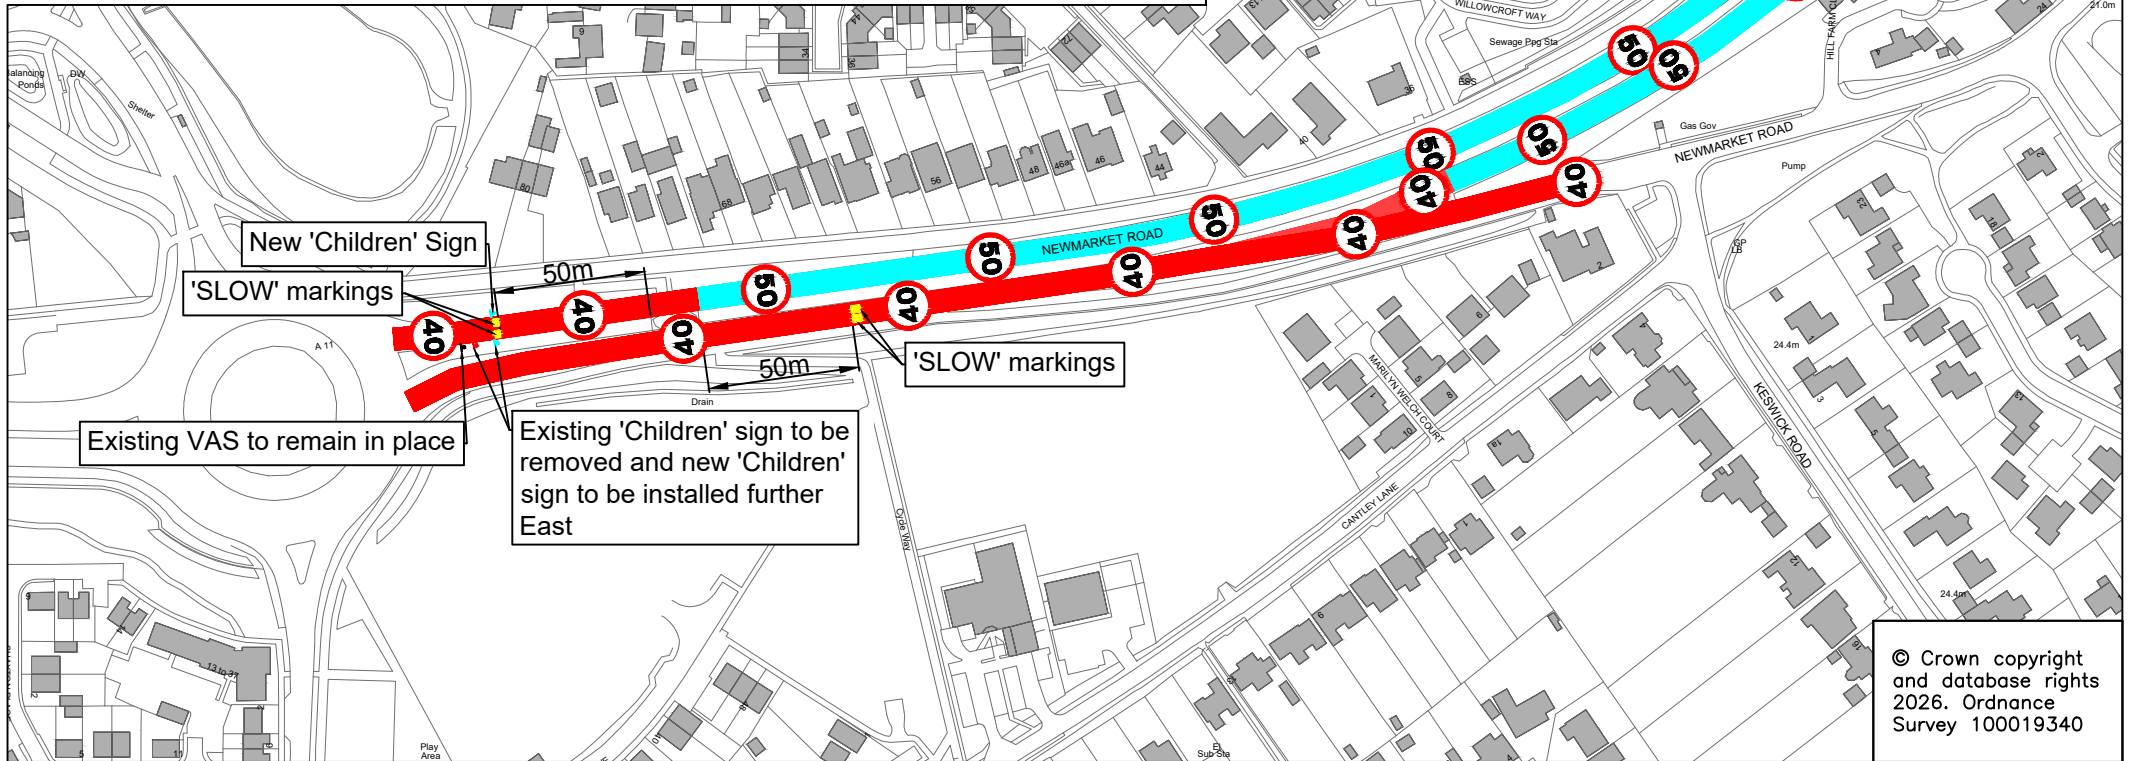

© Crown copyright
and database rights
2026. Ordnance
Survey 100019340



Grahame Bygrave
Director of Highways, Transport & Waste
Norfolk County Council
County Hall
Martineau Lane
Norwich NR1 2DH

DRAWING TITLE

40mph TRO Plan

REV.	DESCRIPTION	DRAWN BY	CHECKED	DATE
Rev A	Adjustment of TRO extents and change of sign description	SB	RH	09/26

Drawing Status:

INITIALS	DATE	DRAWING No.
DESIGNED BY	OS	05/26
DESIGNED BY	SB	05/26
DRAWN BY	SB	05/26
CHECKED BY	RH	09/26

PROJECT TITLE	FILE No.
A11 Newmarket Road, Cringleford Traffic Management and Calming	PJA167
SCALE	1:2500@A4