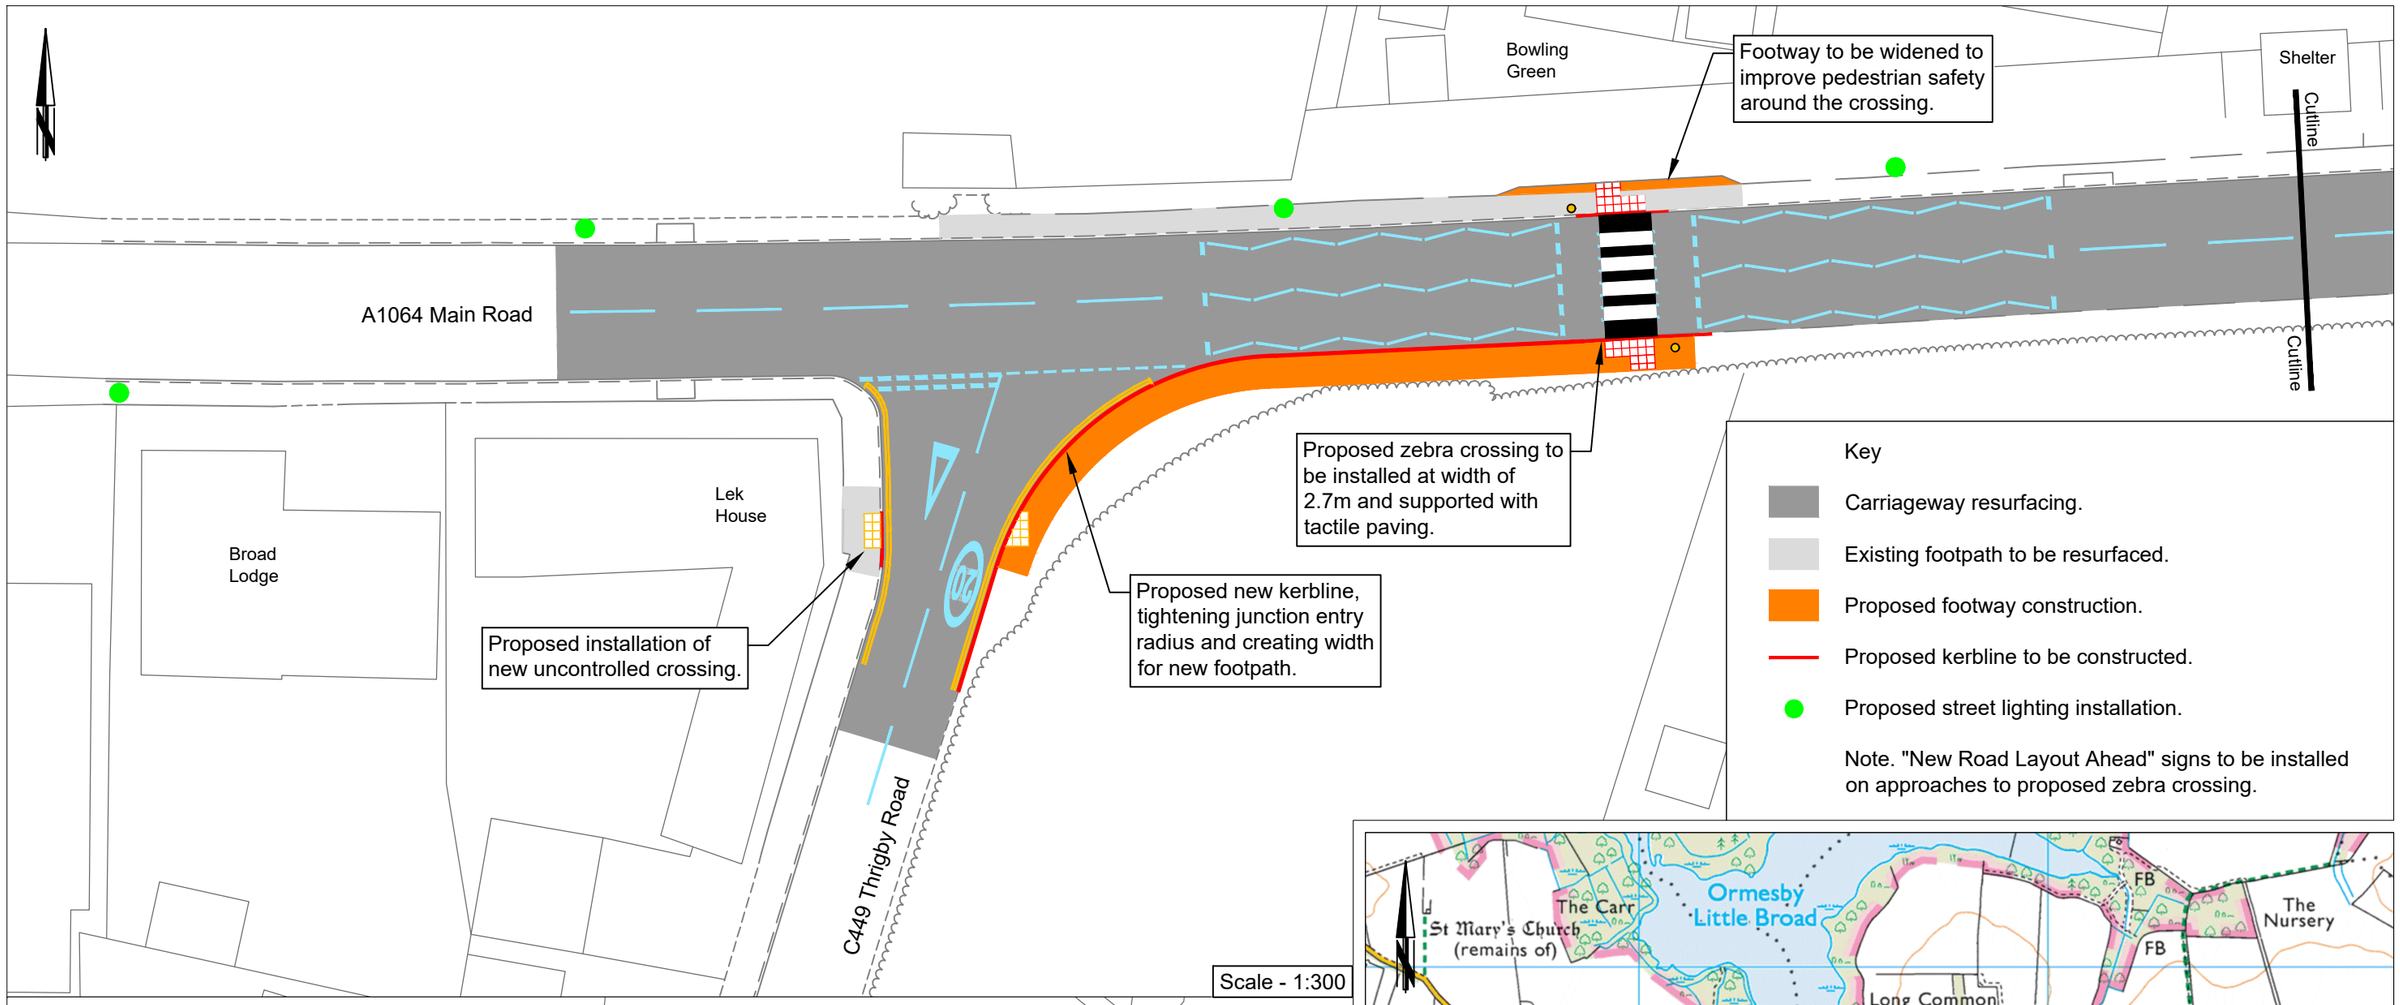


Norfolk County Council

Grahame Bygrave
Director of Highways, Transport & Waste
Norfolk County Council
County Hall
Martineau Lane
Norwich NR1 2DH

DRAWING TITLE

GENERAL ARRANGEMENT PLAN

REV.	DESCRIPTION	DRAWN BY	CHECKED	DATE

	INITIALS	DATE
SURVEYED BY	PC	2025
DESIGNED BY	HW	08/26
DRAWN BY	HW	08/26
CHECKED BY	JB	08/26

DRAWING No. PHA070-HD1-0100-006

PROJECT TITLE
A1064 Main Road, Filby
Zebra Crossing ATF

SCALE As Shown

FILE No. PHA070

ORIGINAL SIZE: A3