


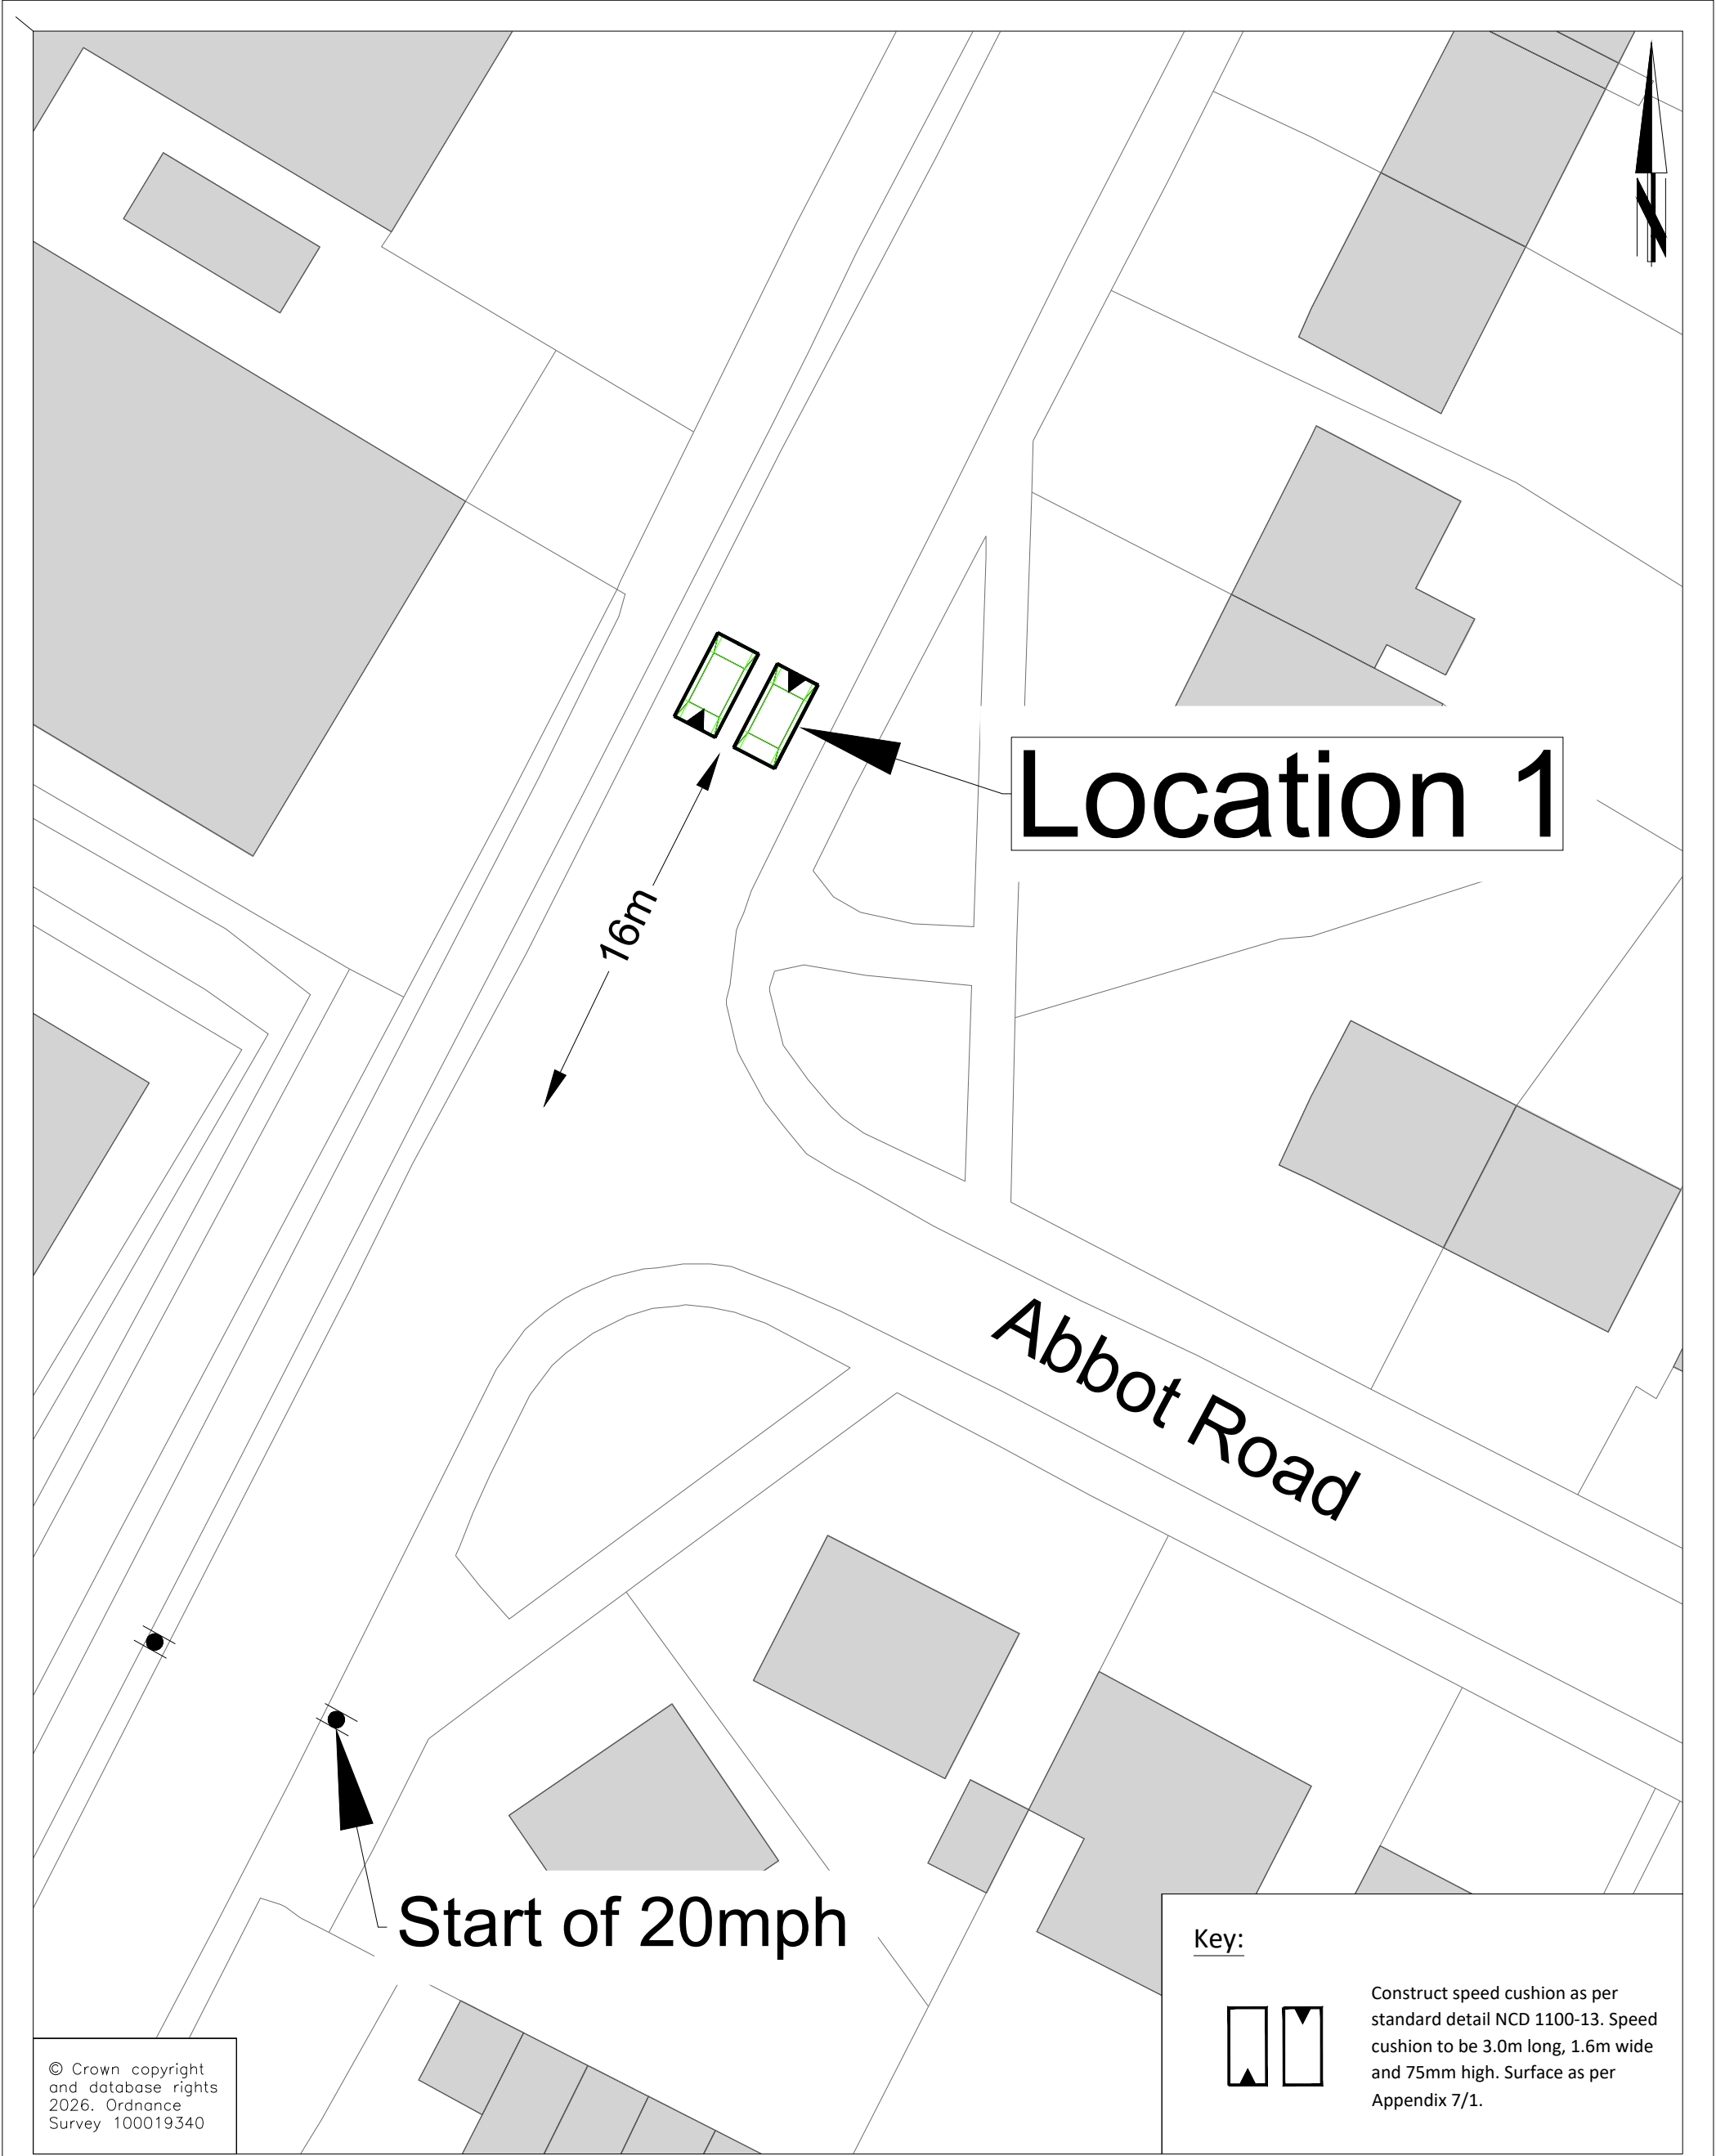

**Norfolk** County Council

DRAWING TITLE

Speed Cushion Location 1 Plan

Grahame Bygrave
Director of Highways, Transport & Waste
Norfolk County Council
County Hall
Martineau Lane
Norwich NR1 2DH

REV.	DESCRIPTION	DRAWN	CHECKED	DATE

Drawing Status:

	INITIAL	DATE
SURVEYED BY	OS	05/26
DESIGNED BY	TH	06/26
DRAWN BY	TH	06/26
CHECKED BY		

DRAWING No. PGA081-HD-0700-003	
PROJECT TITLE PGA081 Hall Road, Norwich Local Safety Scheme	
SCALE 1:250 @A3	FILE No. PGA081