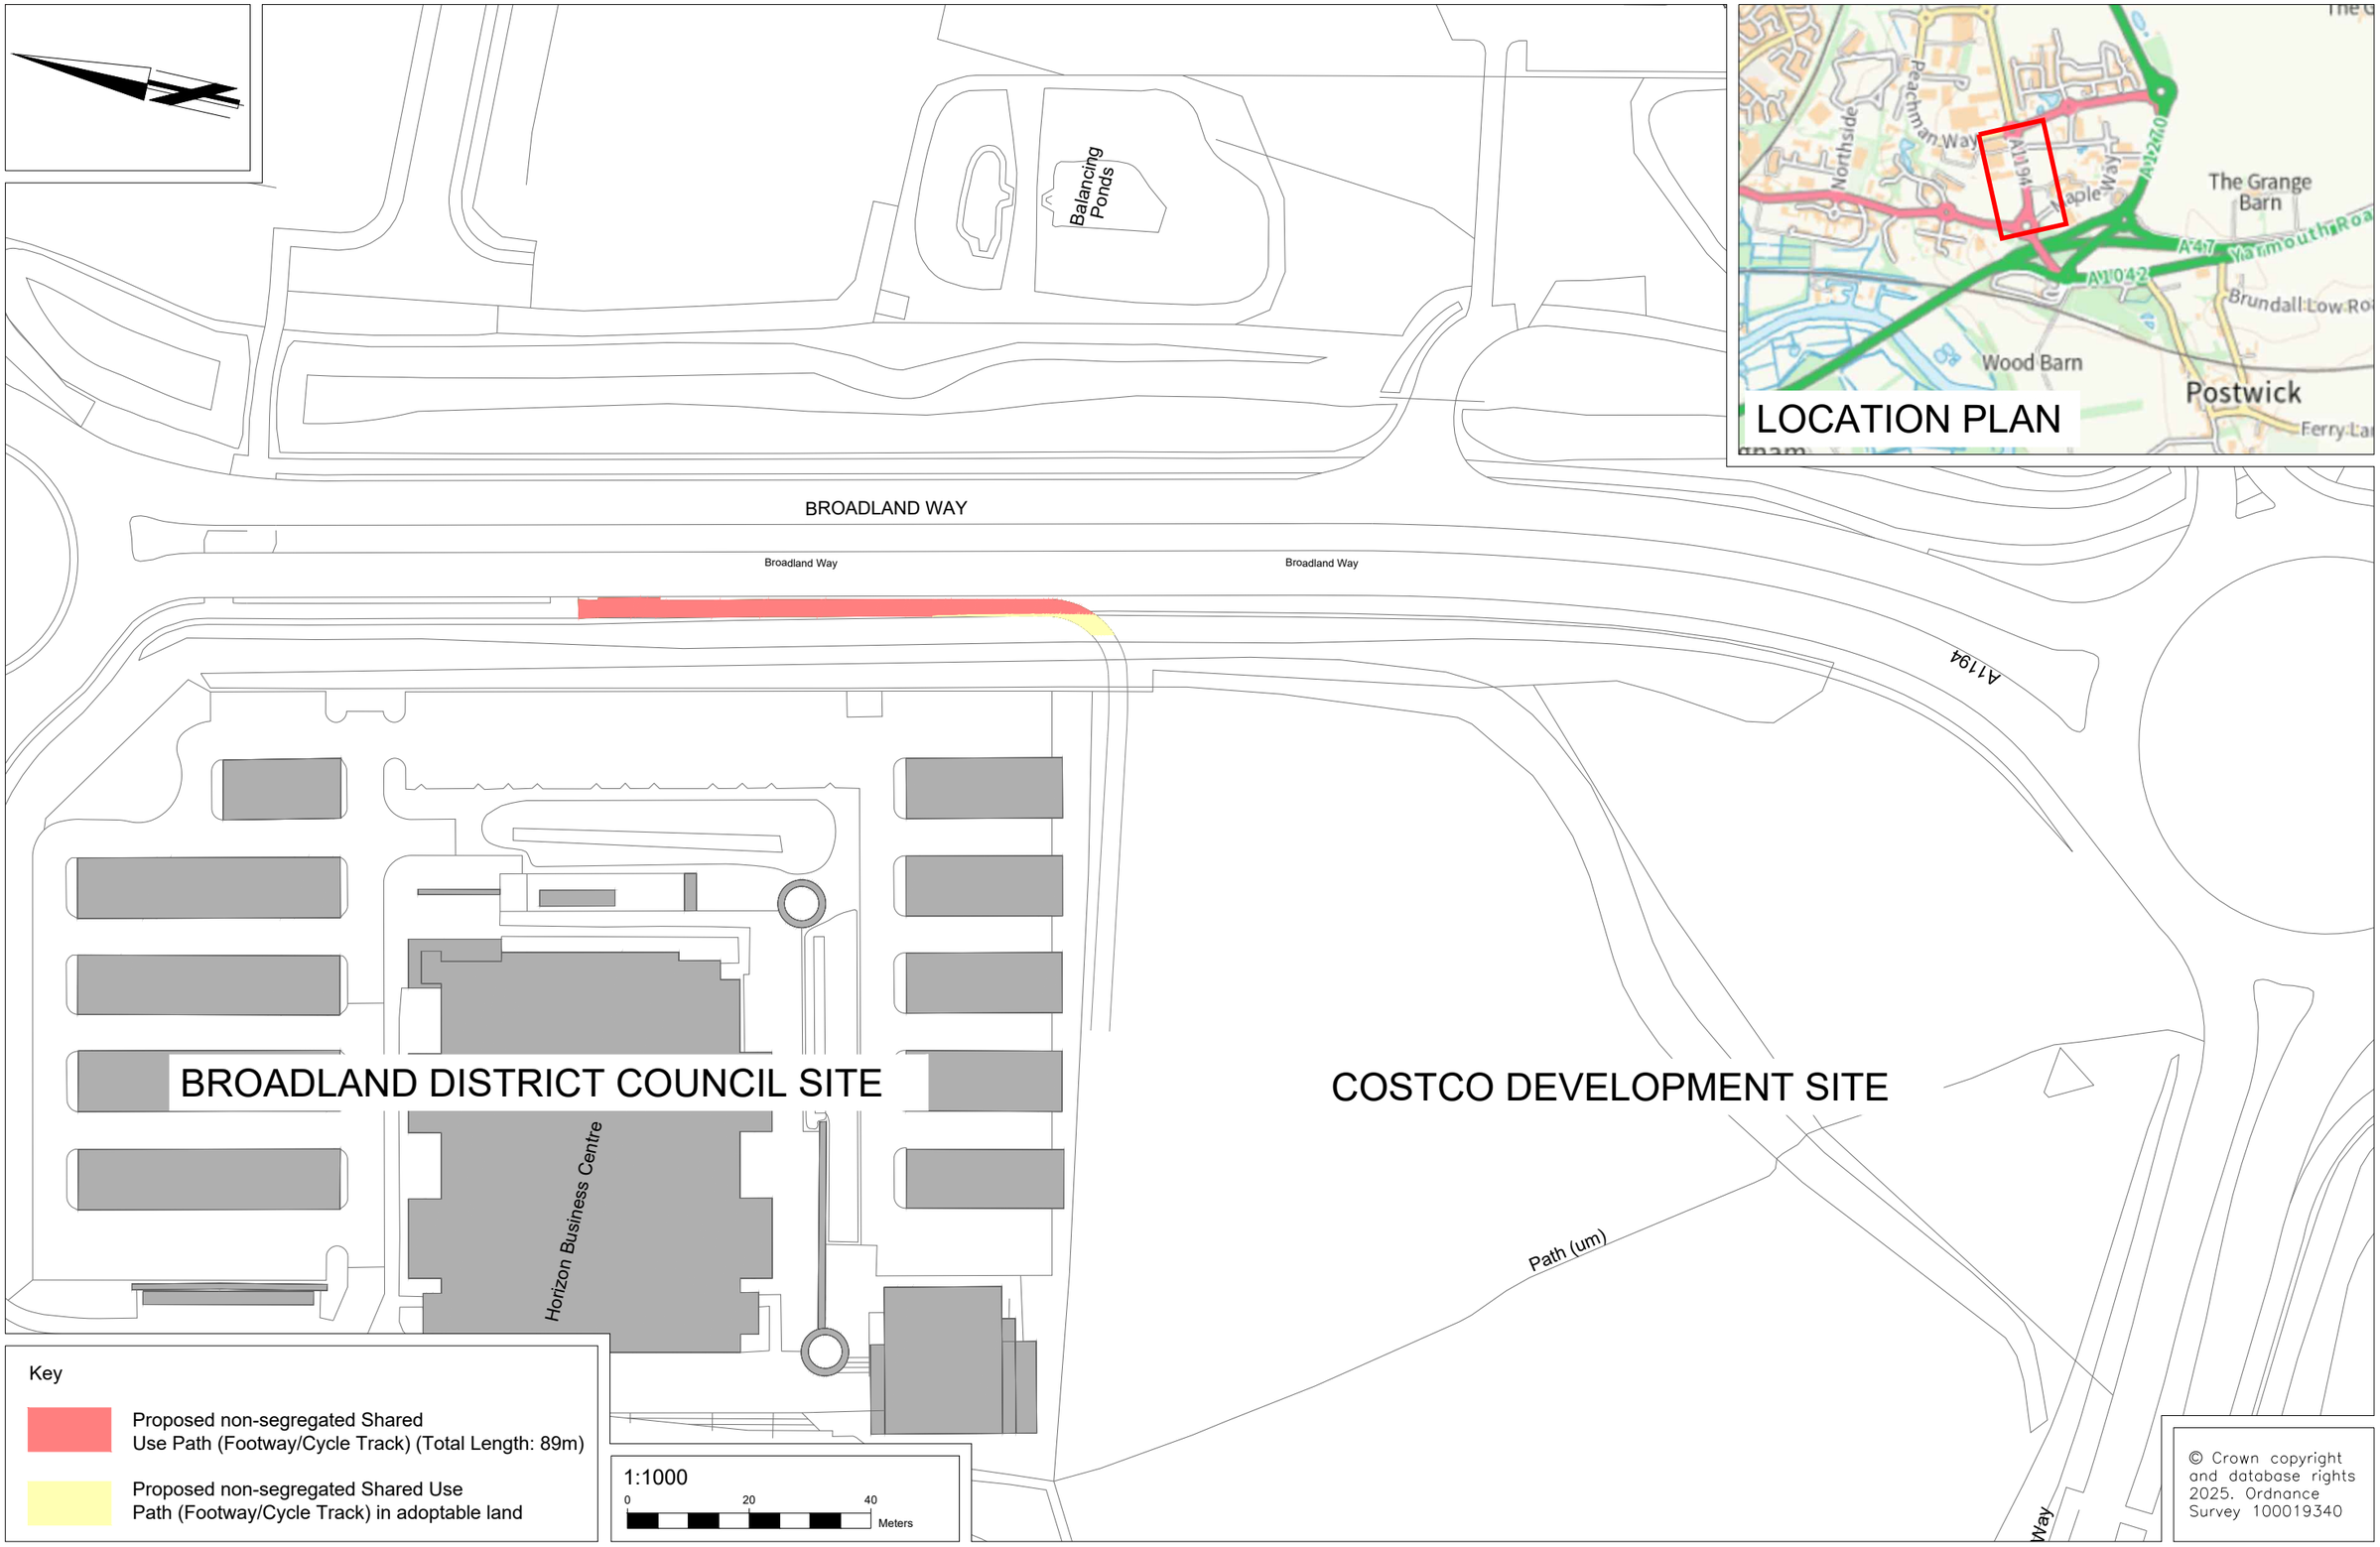


Norfolk County Council

Grahame Bygrave
Director of Highways, Transport & Waste
Norfolk County Council
County Hall
Martineau Lane
Norwich NR1 2DH

DRAWING TITLE

TRO NOTICE PLAN
PROPOSED SHARED USE PATH
SHEET 1 OF 1

REV.	DESCRIPTION	DRAWN BY	CHECKED	DATE
P01	FIRST ISSUE	MG	PP	17-AUG-26
P02	AMENDED ISSUE	JA	AC	15-OCT-26
P03	AMENDED ISSUE	JA	AC	20-OCT-26

	INITIALS	DATE	
DESIGNED BY	MG	17-AUG-26	DRAWING No. PRZ346-100-001-TRO
DRAWN BY	JA	20-OCT-26	PROJECT TITLE Costco, Broadland Way, Postwick
CHECKED BY	AC	20-OCT-26	SCALE 1: 1000 @A3 / FILE No. PRZ346
APPROVED BY			

ORIGINAL SIZE: A3

IG 12/10/16