
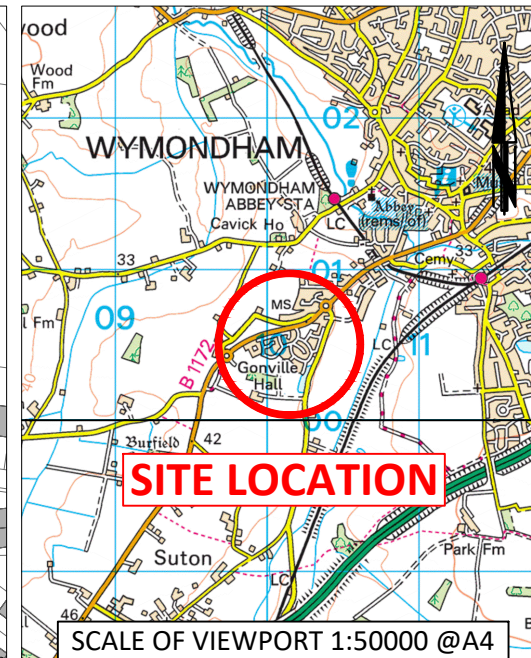


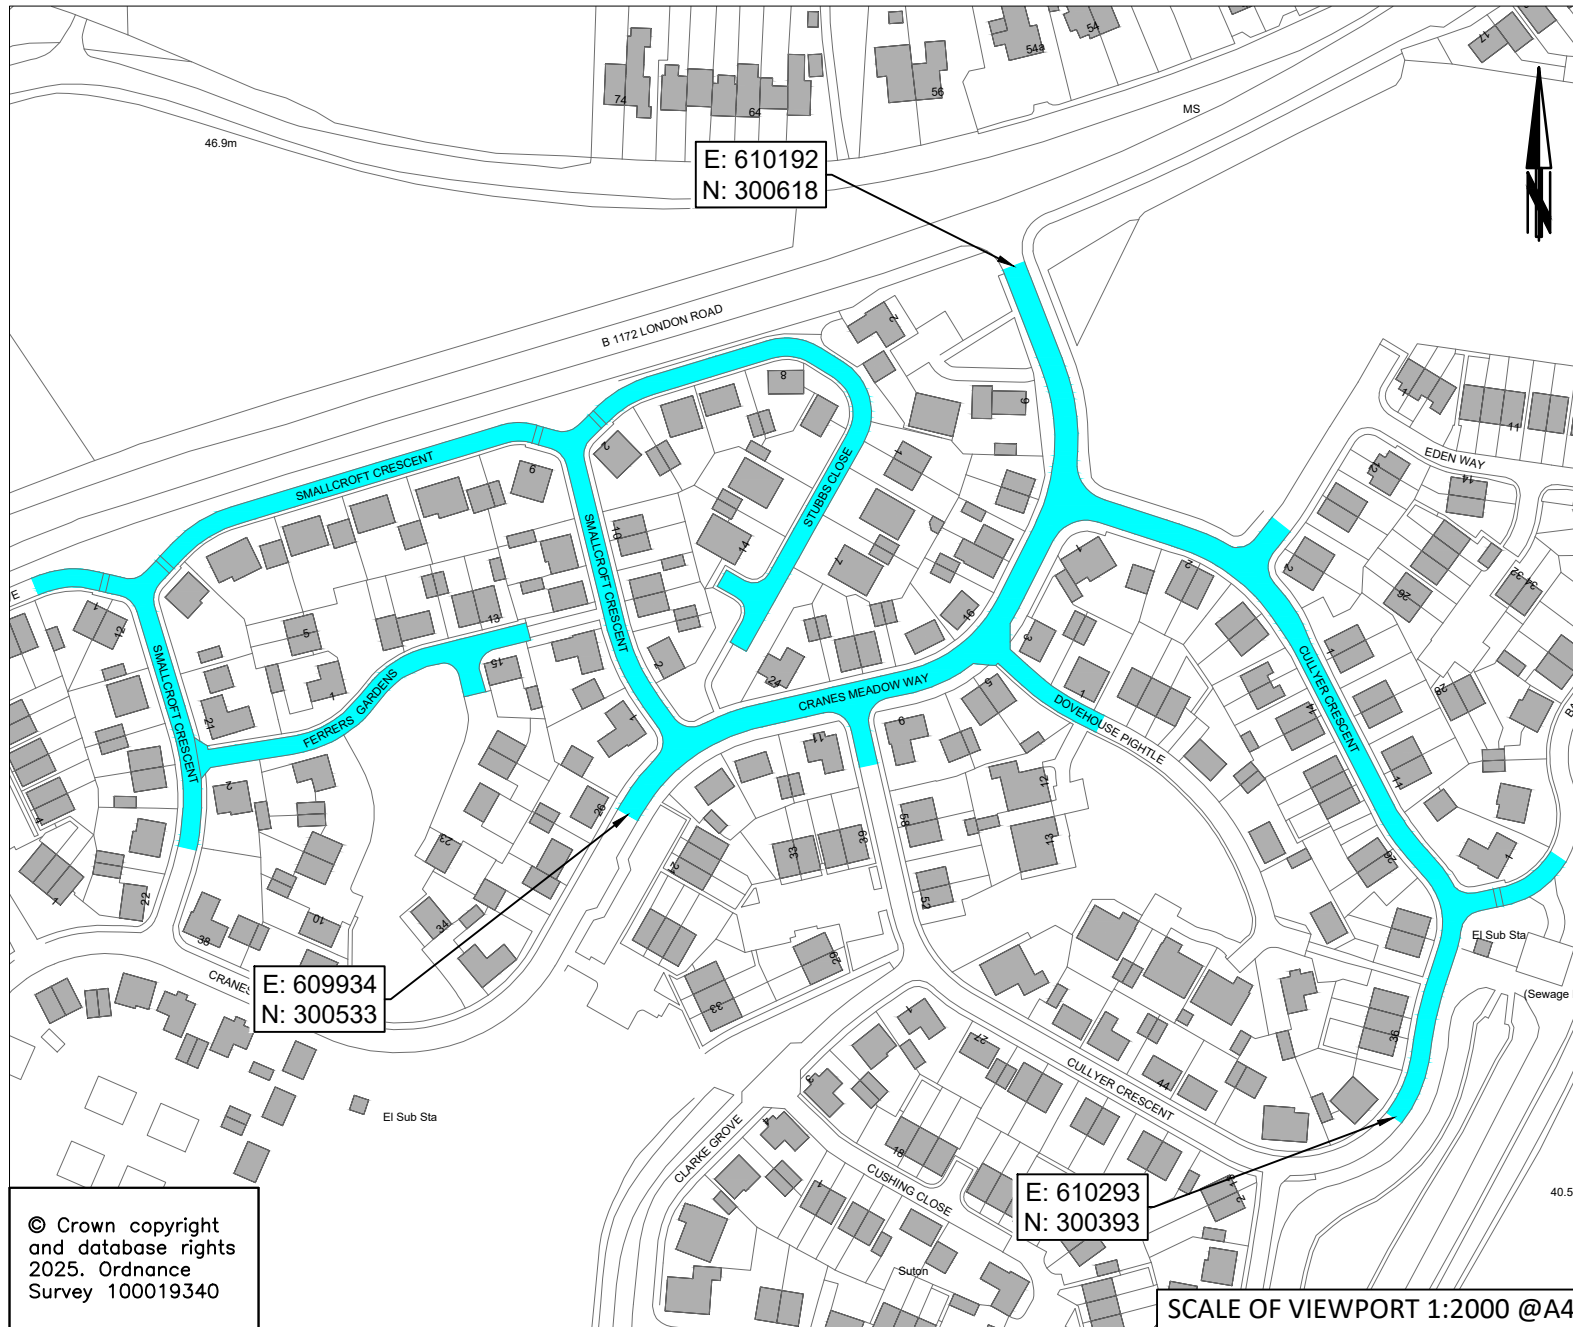

PROPOSED 20MPH ZONE

DISTRICT - SOUTH NORFOLK

PARISH - WYMONDHAM

LOCATION - NEW DEVELOPMENT
SOUTH OF B1172
LONDON ROAD

POSTCODE - NR18 9GH

GRID REFERENCE - TG 1019 0061

COORDINATES - AS SHOWN

USRN - 36006720

SCHEME TYPE - TRO

© Crown copyright
and database rights
2025. Ordnance
Survey 100019340



Grahame Bygrave
Director of Highways, Transport & Waste
Norfolk County Council
County Hall
Martineau Lane
Norwich NR1 2DH

DRAWING TITLE

Site Location Plan

SCALE OF VIEWPORT 1:2000 @A4

REV.	DESCRIPTION	DRAWN BY	CHECKED	DATE

INITIALS	DATE	DRAWING No.

SURVEYED BY	OS	08/25	PRZ2020-HD2-0100-001
DESIGNED BY	WE	08/25	PROJECT TITLE
DRAWN BY	WE	08/25	London Road Gunville Hall Farm, Wymondham
CHECKED BY	MO	08/25	Proposed 20mph Zone
			SCALE
			As Shown @ A4
			FILE No.
			PRZ2020