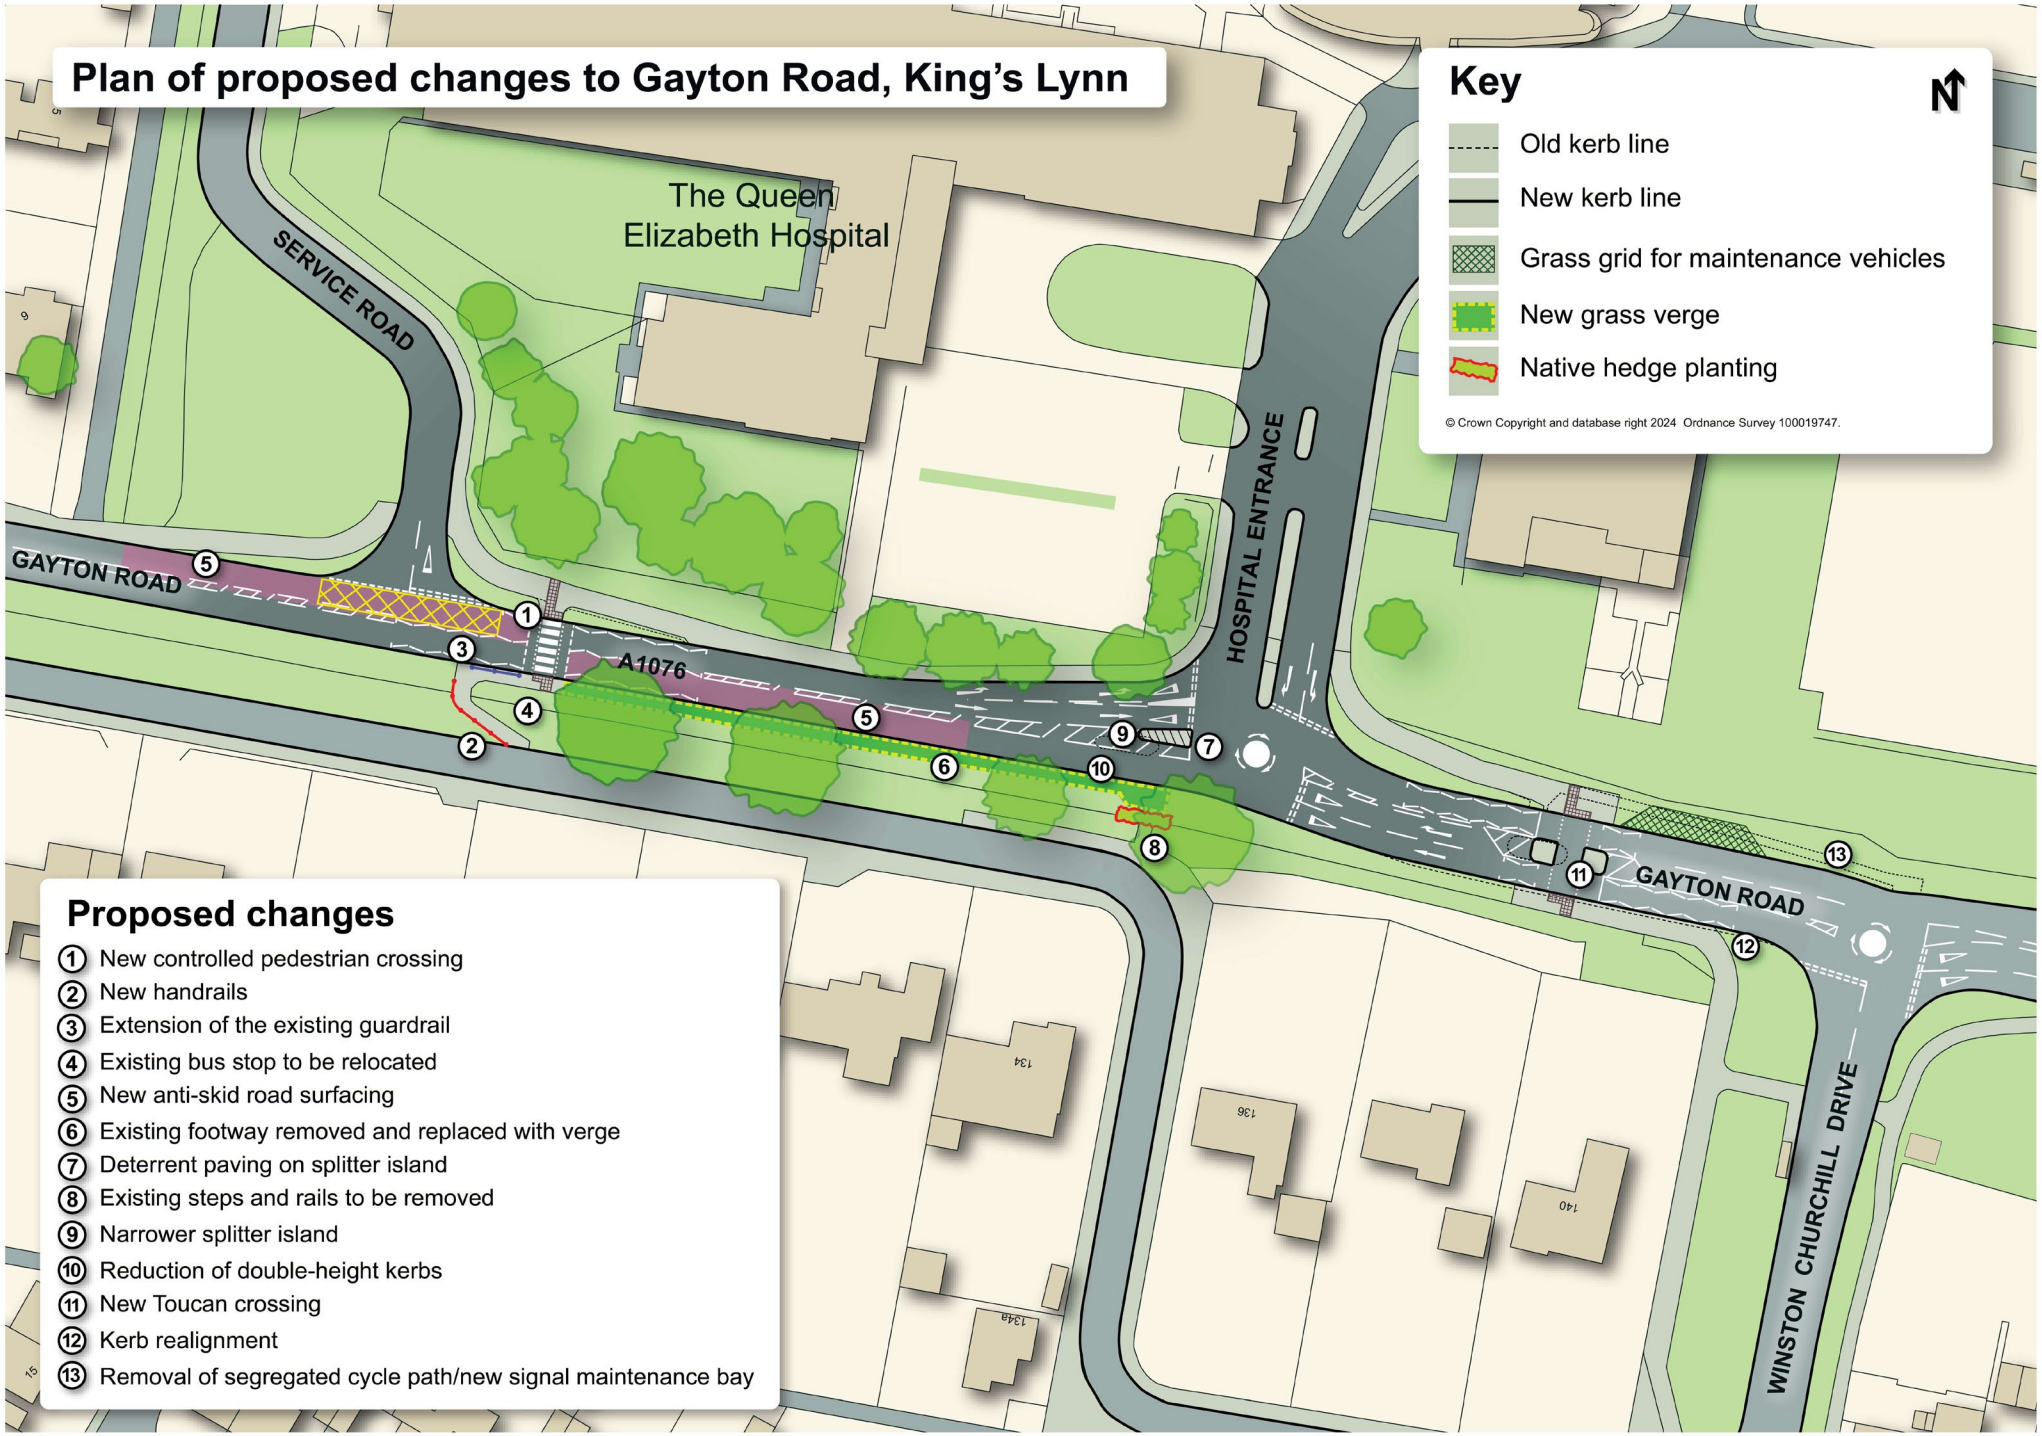Plan of proposed changes to Gayton Road, King's Lynn