

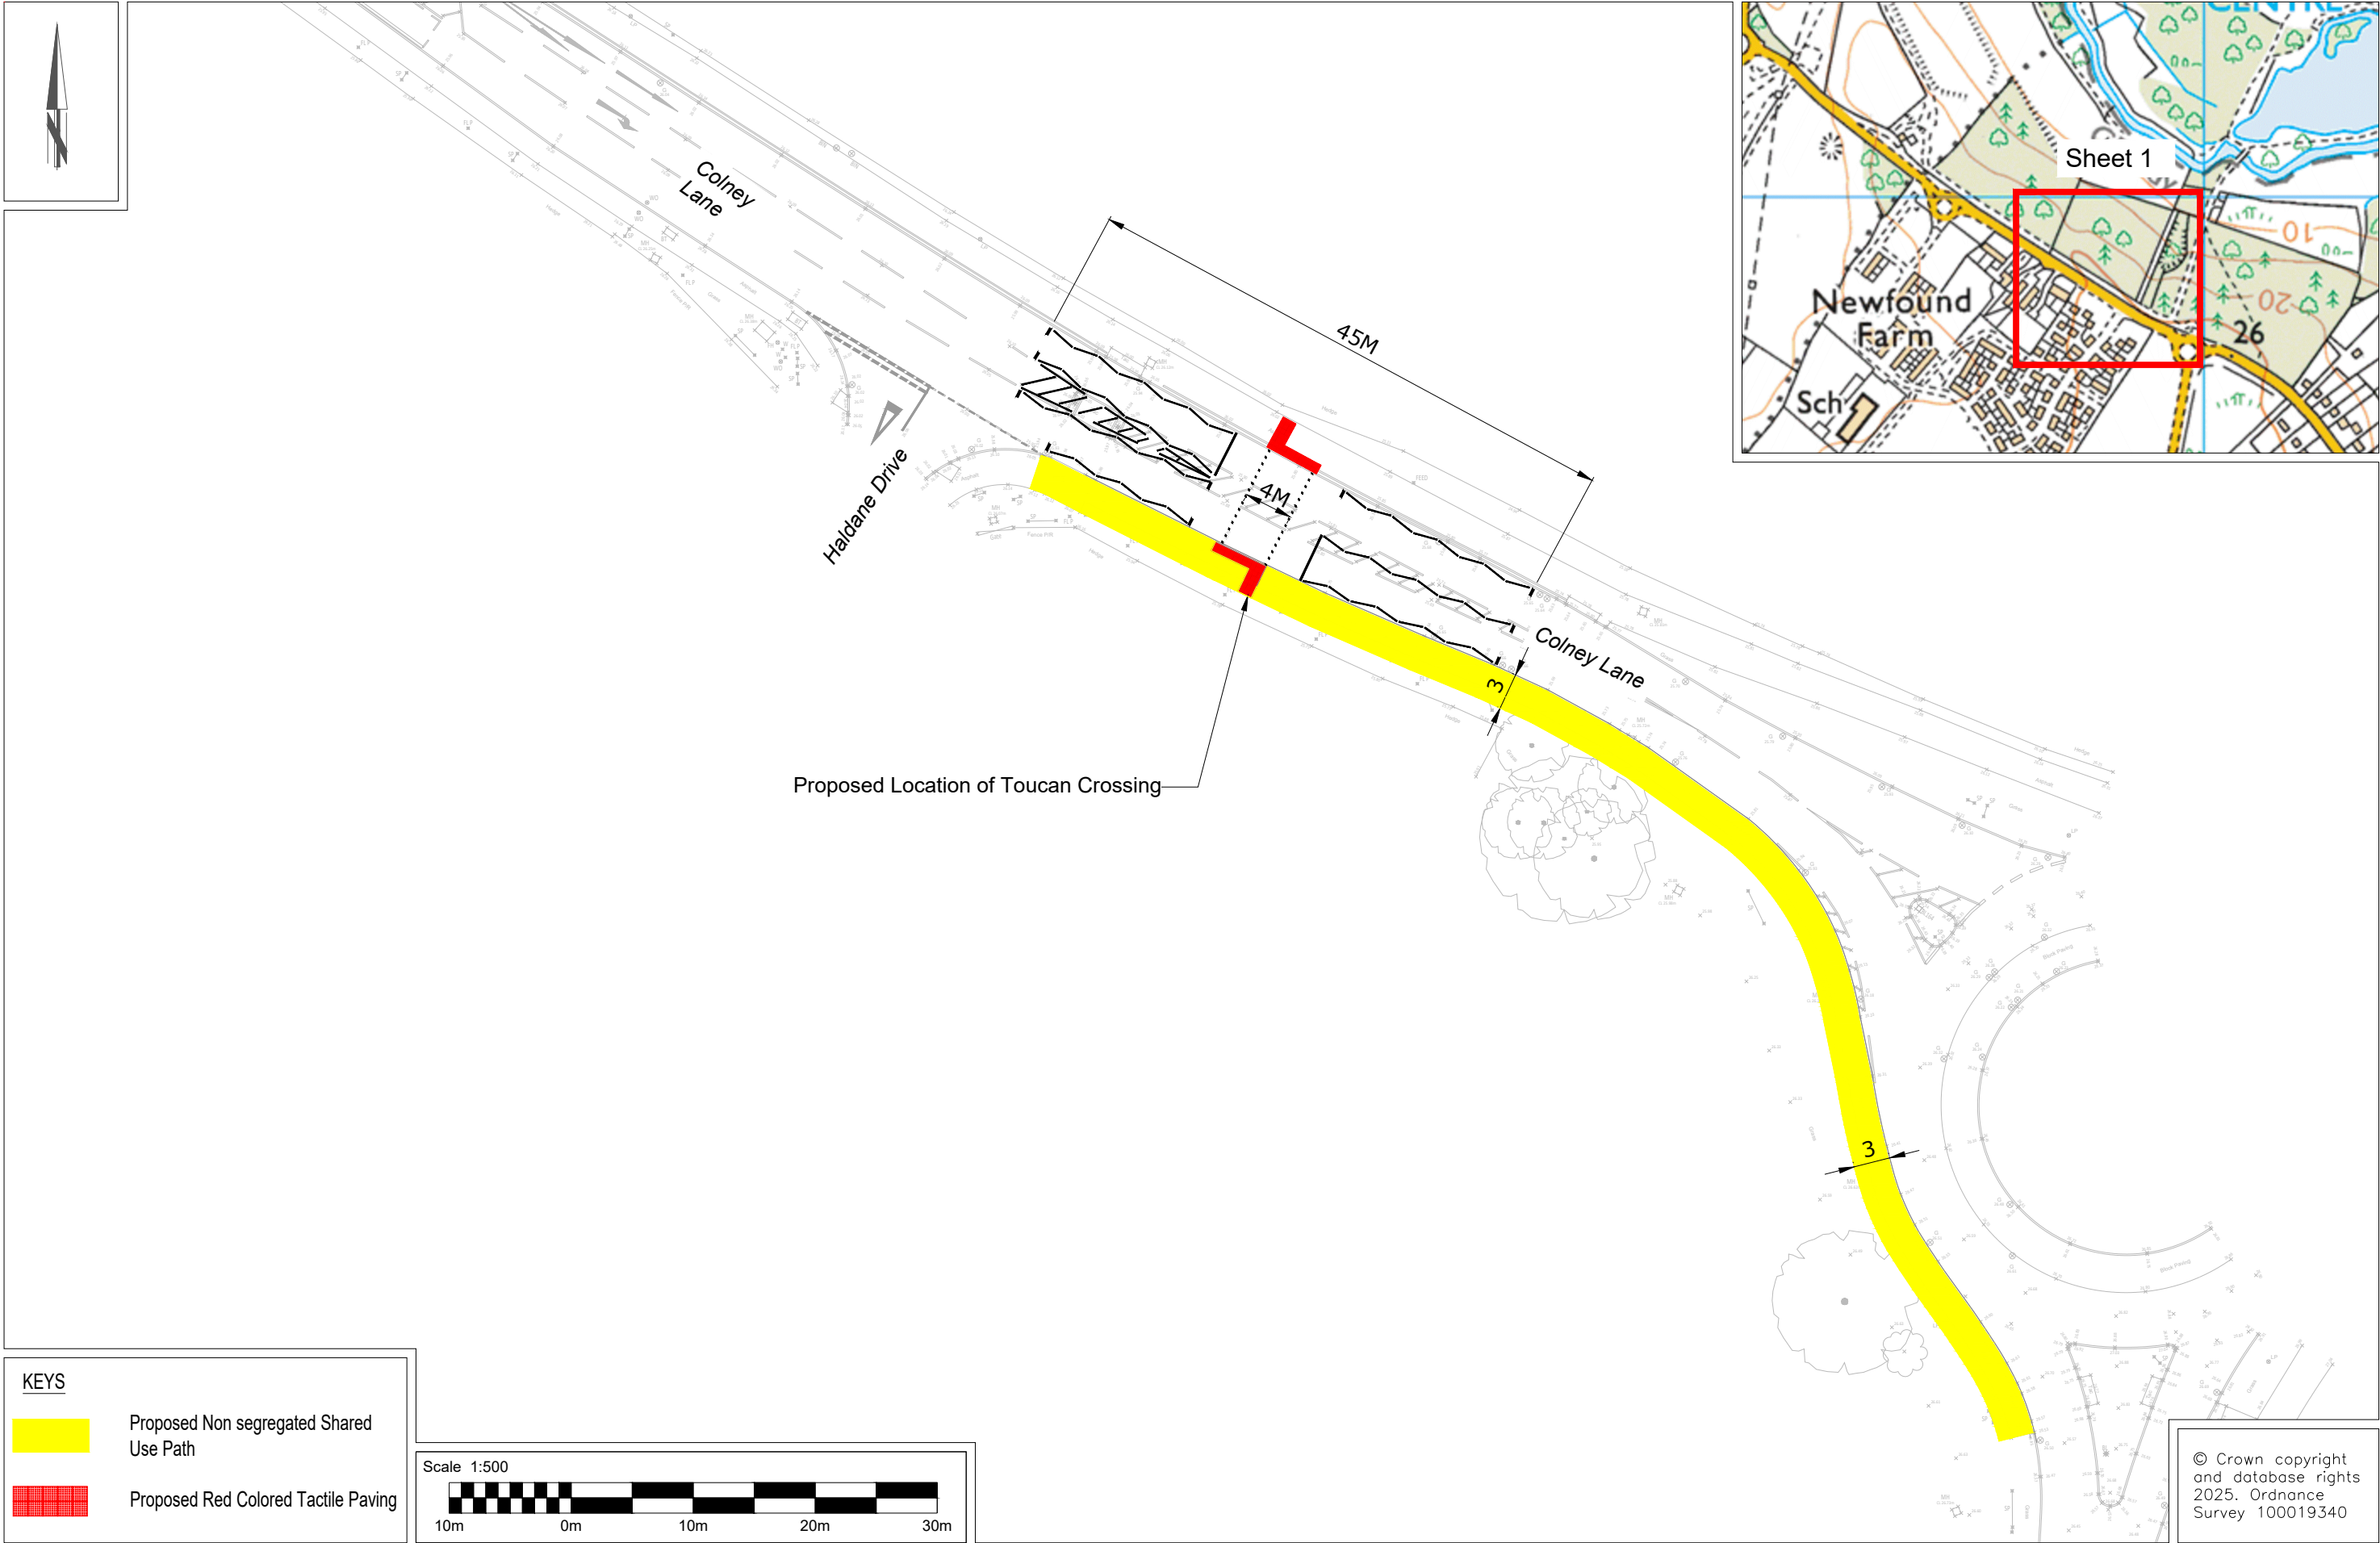
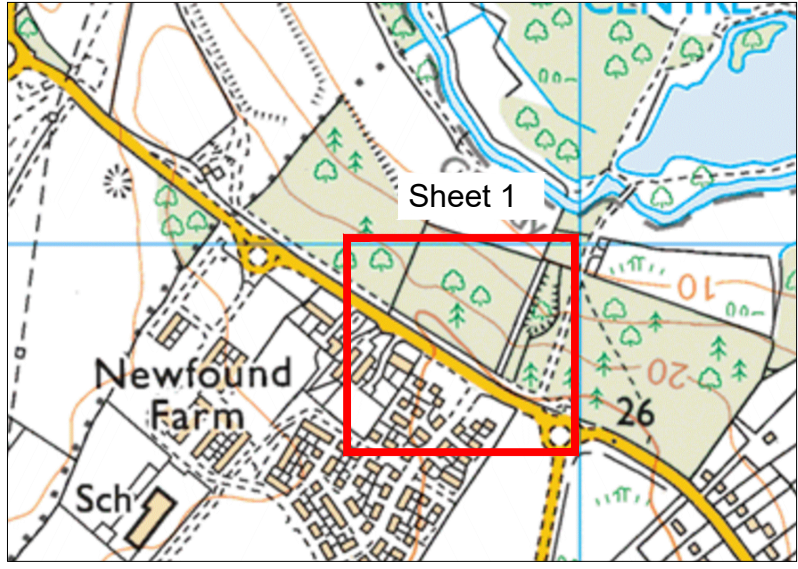


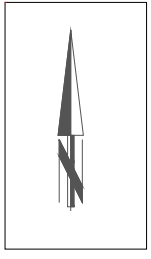

KEYS

 Proposed Non segregated Shared Use Path

 Proposed Red Colored Tactile Paving

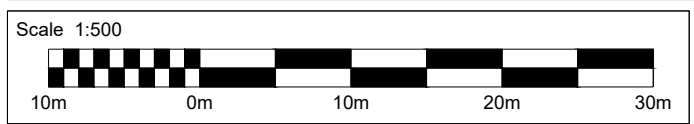

© Crown copyright and database rights 2025. Ordnance Survey 100019340



Grahame Bygrave
Director of Highways, Transport & Waste
Norfolk County Council
County Hall
Martineau Lane
Norwich NR1 2DH

DRAWING TITLE
TRO NOTICE PLAN
PROPOSED TOUCAN CROSSING
SHEET 1 OF 1

REV.	DESCRIPTION	DRAWN BY	CHECKED	DATE
01	FIRST ISSUE	MG	PP	21-JUL-26

DESIGNED BY	MG	DATE	21-JUL-26	DRAWING No.	PRZ334-100-001-TRO
DRAWN BY	MG	DATE	21-JUL-26	PROJECT TITLE	Toucan Crossing Colney Lane, Cringleford
CHECKED BY	PP	DATE	21-JUL-26	SCALE	1: 500 @A3
APPROVED BY				FILE No.	PRZ334